

NATIONAL ACCOUNT VENDOR LIST					
	PRODUCT	VENDOR	CONTACT	PHONE	ADDRESS
1	WALK-IN COOLER AND FREEZERS	CROWN TONKA	JANNA WILSON JANNA@REDICOINC.COM	O: (678) 998-1222	1850 SOUTH LEE COURT BUFORD, GA 30518
2	BRICK	US BRICK	CARL KEENUM CKEENUM@USBRICK.COM	M: (256) 759-7600	
3	FINISH HARDWARE	LOCKNET	JEFF KIRKNER	O: (800) 887-4307 EXTENSION: 131	100 COURCHELLE DR. NICHOLASVILLE, KY 40356
4	CERAMIC TILE AND BASE *	DALTILE *	TERRIE MILLER	M: (877) 556-5728 M: (214) 309-3408	RACETRAC@DALTILE.COM
5	LIGHTING PACKAGE	CED	SHAWN CAMPBELL SHAWN.CAMPBELL@CED.COM	O: (817) 923-1983 M: (678) 215-3065	3209 ALTA MERE DRIVE FORT WORTH, TX 7616
6	ELECTRICAL PANELS	SQUARE D	HUNTER NASH	O: (704) 645-2630 M: (980) 234-5760	105 SUMMIT PARK DRIVE SALISBURY, NC 28146
7	HVAC SYSTEM	CARRIER	KEN REVILLA KEN.REVILLA@CARRIER.COM	M: (954) 218-0070	
8	CEILING TILE	ARMSTRONG CEILING SOLUTIONS	CHERYL B. SMITH CBSMITH@ARMSTRONGCEILINGS.COM	M: (252) 214-4426	2500 COLUMBIA AVENUE LANCASTER, PA 17603
9	ACM - GA, FL, TN, KY, & IN	MADISON INDUSTRIES, INC	MARK GLADDEN MGLADDEN@MADISONIND.COM	O: (770) 483-4401 M: (770) 826-4694	1035 IRIS DRIVE, SE CONYERS, GA 30094
10	ACM - LA & DFW	LANE SUPPLY, INC	DON LINDSEY DONLINDSEY@PRODIGY.NET	M: (817) 917-1517	120 FAIRVIEW ARLINGTON, TX 76010
11	PAINT	SHERWIN WILLIAMS	DWIGHT LECLAIR DLECLAIR@SHERWIN.COM	M: (678) 361-6108	2800 CENTURY PARKWAY NE, SUITE 1000...
12	WALK-OFF CARPET - IN	INTERFACE	EMILY SLAYTON EMILY.SLAYTON@INTERFACE.COM	M: (404) 357-5627	1280 W PEACHTREE ST NW, ATLANTA, GA 30309
13	FURNITURE	CHARTER HOUSE	BOOTSIE LANPHER BOOTSIELANPHER@GMAIL.COM	M: (610) 247-4679	

DESIGNER NOTE: CHANGE VENDOR TO GENERAL SHALE AND CONTACT TO JAKE BRADFORD.
JAKEBRADFORD@MERIDIANBRICK.COM, 404-694-8538, FOR KY, IN & OH STORES ONLY.

*ALL TILE ORDERS MUST BE PLACED THROUGH THE NATIONAL ACCOUNT CONTACT INFORMATION NOTED HERE (360 PROGRAM)

- NOTES:**
- PROVIDE 48 HOUR NOTIFICATION TO VENDOR FOR INSPECTIONS.
 - NATIONAL PRICING CONTRACTS ARE IN PLACE WITH ALL OF THE VENDORS INDICATED ABOVE.
 - COORDINATE PRODUCT LEAD TIMES WITH VENDOR.
 - WHERE PRODUCTS ARE NOT INDICATED ON THE NATIONAL ACCOUNT VENDOR LIST OR THE PREFERRED VENDOR LIST AND SPECIFIED ONLY BY REFERENCED STANDARDS, THE CONTRACTOR SHALL INSTALL ANY PRODUCT MANUFACTURER MEETING STANDARDS.
 - WHERE PRODUCTS ARE INDICATED ON THE NATIONAL ACCOUNT VENDOR LIST OR PREFERRED VENDOR LIST AND ONLY ONE MANUF. IS SHOWN, THE CONTRACTOR CAN USE ONLY THE MANUFACTURER LISTED. ALTERNATES TO THOSE LISTED ARE NOT ACCEPTABLE.

SHOP DRAWING REQUIREMENT:
ALL SHOP DRAWINGS ARE REQUIRED: STOREFRONT; A.C.M.; AND MASONRY; H.V.A.C.; FIRE SPRINKLER (WHEN APPLICABLE) STRUCTURAL (SEE S000 FOR REQUIREMENTS)

PROJECT INFORMATION

APPLICABLE CODE: 2018 INTERNATIONAL BUILDING CODE W/ GEORGIA AMENDMENTS
2018 INTERNATIONAL MECHANICAL CODE W/ GEORGIA AMENDMENTS
2018 INTERNATIONAL PLUMBING CODE W/ GEORGIA AMENDMENTS
2017 NATIONAL ELECTRICAL CODE
2018 INTERNATIONAL FIRE PREVENTION CODE W/ GEORGIA AMENDMENTS
2015 INTERNATIONAL ENERGY CONSERVATION CODE W/ 2011 & 2012 GEORGIA AMENDMENTS
2012 GEORGIA ACCESSIBILITY CODE

CONSTRUCTION TYPE: V - B (UNSPRINKLERED)

OCCUPANCY: M
BUILDING AREA: 9,000 SF (PER TABLE 506.2) 8,100 SF (BUILDING ENVELOPE) 602 SF (PATIO) 8,702 SF (TOTAL)

NUMBER OF STORIES: 1

WIND CRITERIA:

ULTIMATE WIND SPEED, V_{ult} (3 SEC. GUST) 115 MPH
NOMINAL WIND SPEED, V_{asd} (3 SEC. GUST) 90 MPH

OCCUPANT LOAD:
MERCANTILE
GRADE FLOOR AREAS
STOCK/SHIPPING
OFFICE AREAS

BUILDING AREAS/OCCUPANCY LOADS :
TOTAL GROSS AREA: 7,670 SF

CUSTOMER/RETAIL AREA: 4,450 GSF / 80 SF = 75 PERSONS
200 GSF (17 FIXED SEATS) 17 PERSONS
SEATING AREA:
BACK OF HOUSE/
EMPLOYEE WORK AREA: 2,280 GSF / 300 SF = 8 PERSONS
CASH WRAP: 373 GSF / 100 SF = 4 PERSONS
FOOD AREA: 367 GSF / 100 SF = 4 PERSONS
PATIO EXTERIOR SEATING: [24 FIXED SEATS] 24 PERSONS
TOTAL: 127 PERSONS

PLUMBING

REQUIRED

WC MALE	WC FEMALE	LAV MALE	LAV FEMALE
1	1	1	1
(4) WC + (6) URINALS		4	2

NOTE: A BEVERAGE FOUNTAIN WITH DRINKING WATER OFFERING IS USED TO SATISFY THE DRINKING FOUNTAIN REQUIREMENT.

APPROVED PRODUCTS LIST

DESIGNER NOTE: APPLIES TO FLORIDA ONLY.

CATEGORY	SUBCATEGORY	MANUFACTURER	APPROVAL NO.	COMMENTS
EXTERIOR SWING DOORS			FL 16353.1 (DOOR 4 & DOOR 5)	
DOORS	STOREFRONTS	OLDCASTLE	FL 17693.1	PROVIDE ENGINEERED SHOP DRAWINGS WHERE WIND LOADS ARE OVER THE TEST LIMITS
CLADDING	STOREFRONTS	OLDCASTLE (FG-57507)	FL 20665.3	
STOREFRONT, CURTAINWALL, AND CLADDING		OLDCASTLE (FG-3000)	FL 17688.2	
ROOFING	SINGLE PLY ROOF SYSTEMS	DURO-LAST	FL 16039.1	
ROOFING	METAL ROOFING	ENGLERT	FL 11752.1	DESIGNER NOTE: REMOVE FOR HIGH IMPACT LOCATIONS.
DOORS	ROLLUP	CORNELL	FL 14636.3	
CLADDING	ACM PANEL SYSTEM	REYNOBOND	FL 11794.1	
CLADDING	CEMENT BOARD SIDING	JAMES HARDIE	FL 13192.2	

INDEX OF DRAWINGS

SHEET NUMBER	LEGEND	TITLE	PROTOTYPE ISSUE
A000	■ SHEET ISSUED	COVER SHEET	
A001		ACCESSIBILITY DETAILS	
A002		ACCESSIBILITY PLAN	
A003		LIFE SAFETY PLAN	
A005		GENERAL REQUIREMENTS	
A010-1		DUMPSTER ENCLOSURE PLAN	
A011-1		DUMPSTER ENCLOSURE PLAN	
A012		DUMPSTER ENCLOSURE DETAILS	
A013-1		DUMPSTER ENCLOSURE DETAILS	
A014		DUMPSTER ENCLOSURE DETAILS	
A100		EXTERIOR SIDEWALK PLAN	
A101		EXTERIOR SIDEWALK PLAN DETAILS	
A110		FLOOR REFERENCE PLAN	
A111		PARTITION TYPES	
A120		FLOOR DIMENSION PLAN	
A123		RESTROOM ENLARGED PLAN	
A126		CORNER TOWER PLAN AND DETAILS	
A130		FLOOR FINISH PLAN	
A140		FLOOR FIXTURE AND EQUIPMENT PLAN	
A141		EQUIPMENT SCHEDULE	
A150		REFLECTED CEILING PLAN AND DETAILS	
A152		INTERIOR CEILING DETAILS	
A160		ENLARGED CASH WRAP AND DETAILS	
A200		ROOF PLAN	
A201		ROOF DETAILS	
A300		EXTERIOR ELEVATIONS	
A410		WALL SECTIONS	
A411		WALL SECTIONS	
A420		WALL SECTIONS	
A421		WALL SECTIONS	
A422		WALL SECTIONS	
A423		WALL SECTIONS	
A430		DETAILS	
A431		DETAILS	
A500		ROOM FINISH AND MATERIAL SCHEDULES	
A501		INTERIOR ELEVATIONS	
A502		INTERIOR ELEVATIONS	
A503		EQUIPMENT CLEARANCES	
A510		RESTROOM ELEVATIONS	
A511		RESTROOM ELEVATIONS	
A600		WINDOW ELEVATIONS AND DETAILS	
A601		WINDOW DETAILS	
A700		DOOR HARDWARE AND SCHEDULE	
A701		DOOR DETAILS	
C100		FUEL CANOPY PLANS AND ELEVATIONS	
C101		FUEL CANOPY COLUMN ENCLOSURE	
C200		SECONDARY FUEL CANOPY PLANS AND ELEVATIONS	
S000		GENERAL STRUCTURAL NOTES	
S001		GENERAL STRUCTURAL NOTES	
S002		SPECIAL INSPECTIONS AND NOTES	
S010		ENCLOSURE FOUNDATION PLANS AND DETAILS	
S011		ENCLOSURE ROOF FRAMING PLANS AND DETAILS	
S120		FOUNDATION PLAN	
S200		ROOF FRAMING PLAN	

COORDINATE DUMPSTER ENCLOSURE SHEETS WITH ENCLOSURES SELECTED FOR SITE ADAPT

REVISE PER ISSUANCE
MODIFY THE WORKING SHEET LIST TO UPDATE THE COVER SHEET LIST ISSUE DATA

SHEET NUMBER	LEGEND	TITLE	PROTOTYPE ISSUE
S201	■ SHEET ISSUED	HIGH ROOF FRAMING PLANS	
S430		TYPICAL DETAILS	
S431		FOUNDATION SECTIONS AND DETAILS	
S432		TYPICAL STEEL DETAILS	
S433		FRAMING SECTIONS AND DETAILS	
S434		FRAMING ELEVATIONS AND DETAILS	
M001		MECHANICAL NOTES AND LEGENDS	
M002		MECHANICAL EQUIPMENT SCHEDULES	
M120		MECHANICAL PLAN	
M200		MECHANICAL ROOF PLAN	
M430		MECHANICAL DETAILS	
M431		MECHANICAL DETAILS	
M432		MECHANICAL RTU WIRING DIAGRAM	
M500		K-TECH	
M501		K-TECH	
M502		K-TECH	
FS100		FIRE PROTECTION PLAN AND NOTES	
P001		PLUMBING NOTES AND LEGENDS	
P002		PLUMBING EQUIPMENT SCHEDULE	
P100		PLUMBING ROUGH-IN PLAN	
P110		SANITARY PLAN	
P120		DOMESTIC WATER PLAN	
P410		PLUMBING ISOMETRICS	
P430		PLUMBING DETAILS	
P431		PLUMBING DETAILS	
SP-1		SITE PHOTOMETRY PLAN	
SP-2		PHOTOMETRY CUT SHEETS	
SP-3		PHOTOMETRY CUT SHEETS	
E001		ELECTRICAL NOTES, LEGENDS AND LIGHT FIXTURE SCHEDULE	
E002		ELECTRICAL EQUIPMENT SCHEDULE	
E003		VOLTAGE DROP CALCULATIONS	
E004		VOLTAGE DROP CALCULATIONS	
E010		ELECTRICAL SITE PLAN	
E011		ELECTRICAL SITE LIGHTING PLAN	
E100		ELECTRICAL ROUGH-IN PLAN	
E110		POWER PLAN	
E111		ENLARGED POWER PLANS	
E120		LOW VOLTAGE PLAN	
E150		LIGHTING PLAN	
E200		ROOF POWER PLANS	
E410		ELECTRICAL RISER DIAGRAM	
E430		ELECTRICAL PANEL SCHEDULES	
E431		ELECTRICAL PANEL SCHEDULES	
E432		ELECTRICAL PANEL SCHEDULES	
E500		CONTROL DIAGRAMS	
E501		CONTROL DIAGRAMS	
E502		CONTROL DIAGRAMS	
E503		CONTROL DIAGRAMS	
E504		CONTROL DIAGRAMS	
E600		ELECTRICAL DETAILS	
E601		ELECTRICAL DETAILS	

INCLUDE SHEET C101 WHERE CANOPY COLUMN WRAPS ARE REQUIRED

INCORPORATED SPB: 2022-0103

RaceTrac

TRAVEL CENTER

DESIGNER NOTE: INDIANA STORES ONLY. COORDINATE ELEVATION WITH REGION-SPECIFIC REQUIREMENTS. REFERENCE DESIGNER NOTES ON A300.



RaceTrac

COPYRIGHT NOTICE
THESE PLANS ARE SUBJECT TO FEDERAL COPYRIGHT LAWS. ANY USE OF SAME WITHOUT THE EXPRESSED WRITTEN PERMISSION OF RACETRAC INC. IS PROHIBITED. 2021 RACETRAC INC.

DESIGN PROFESSIONALS

ISSUE/REVISION RECORD

DATE	DESCRIPTION
05/13/22	SPB NO. 0104

RaceTrac

RACETRAC INC.
200 GALLERIA PARKWAY SOUTHEAST
SUITE 900
ATLANTA, GEORGIA 30339
(770) 431-7600

PROJECT NAME

ANYTOWN,CITY

CITY
STATE 00000
ADDRESS

RACETRAC STORE NUMBER

#0000

PROTOTYPE SERIES TC

2022 LH MO 0104

PLAN MODIFICATION NOTICE

SPB NO. 0104 DATE 05/13/22

STANDARD PLAN BULLETINS (SPB) MODIFY THE PROTOTYPE SERIES SET NOTED ABOVE. THE LISTED SPB REPRESENTS THE LATEST MODIFICATION INCORPORATED TO THIS PROTOTYPE SERIES SET AT ORIGINAL RELEASE. THE ISSUE/REVISION RECORD COLUMN ABOVE LISTS ANY REVISIONS OR SPB INCORPORATED IN THIS SET AFTER THE ORIGINAL RELEASE. CONTACT RACETRAC ENGINEERING AND CONSTRUCTION FOR ANY SUBSEQUENT BULLETINS NOT INCORPORATED HEREIN.

PROFESSIONAL SEAL

PROJECT NUMBER


2022157.03

SHEET TITLE

COVER SHEET

SHEET NUMBER

A000

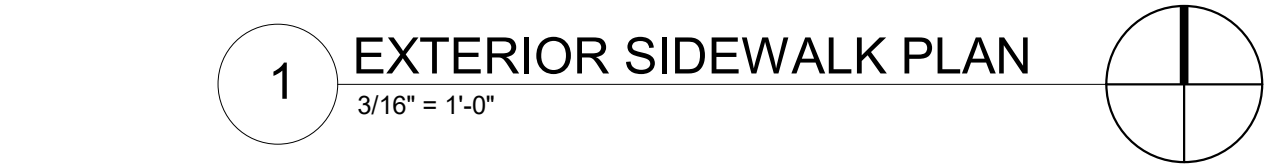

DESIGNER NOTE:
VERIFY QUANTITY AND LOCATION
OF BIKE RACK(S) ON CIVIL SITE
PLAN MODIFY / DELETE AS NEEDED

A100

SPB NO. 0104 DATE 05/13/22

PROFESSIONAL SEAL

DESIGNER NOTE: FOR GEORGIA STORES ONLY. UPDATE FLOOR PLAN BY MAKING GAMING MACHINES (GA ONLY) THE PRIMARY DESIGN OPTION. GO TO **MANAGE> DESIGN OPTIONS> CLICK GAMING MACHINES (GA ONLY)> CLICK MAKE PRIMARY.**

THIS DESIGN OPTION WILL MAKE THE FOLLOWING UPDATES TO THE FLOOR PLAN: REMOVE BAR-HEIGHT TABLE AND CHAIRS AND REPLACE WITH (3) EQ #5163 GAMING MACHINES.

DESIGNER NOTE: FOR INDIANA AND KENTUCKY STORES ONLY. UPDATE FLOOR PLAN BY MAKING THE GAS WATER HEATER THE PRIMARY DESIGN OPTION. GO TO **MANAGE> DESIGN OPTIONS> CLICK GAS WATER HEATER> CLICK MAKE PRIMARY.**

THIS DESIGN OPTION WILL MAKE THE FOLLOWING UPDATES TO THE FLOOR PLAN: REPLACE ELECTRIC WATER HEATER EQ# 3013 WITH GAS WATER HEATER EQ# 3027 ON OPPOSITE SIDE OF WALL. MOVE EQ# 5163 CONTAINMENT TANK AND EQ# 6039 STORAGE SHELVING TO THE SIDE TO MAKE ROOM FOR GAS WATER HEATER. REMOVE PLATFORM BELOW AND RAISED CEILING ABOVE ELECTRIC WATER HEATER.

REMOVE SECTION TAG FOR DETAIL "2/A152 - WATER HEATER PLATFORM SECTION DETAIL - CB" AND ADD SECTION TAG FOR DETAIL "2/A152 - WATER HEATER PLATFORM SECTION DETAIL - CB - GAS"

DESIGNER NOTE: FOR INDIANA STORES ONLY. RELOCATE SECTION TAG TO UPDATED ATM ALCOVE LOCATION.

DESIGNER NOTE: FOR INDIANA STORES ONLY. UPDATE FLOOR PLAN BY MAKING THE INDIANA COOLER LAYOUT THE PRIMARY DESIGN OPTION. GO TO **MANAGE> DESIGN OPTIONS> CLICK INDIANA COOLER LAYOUT> CLICK MAKE PRIMARY.**

THIS DESIGN OPTION WILL MAKE THE FOLLOWING UPDATES TO THE FLOOR PLAN: REMOVE THE ALCOHOLIC BEVERAGE COOLER SECTION AND ASSOCIATED EQUIPMENT AND LIGHTING; SHIFT ATM ALCOVE TO COORESPOND WITH CHANGE IN BEVERAGE COOLER SIZE; REMOVE (3) EQ# 6038 AND (3) EQ# 6036 SPG STORAGE RACKS; RELOCATE (4) EQ# 6053 DUNNAGE RACKS FROM COOLER TO SALES FLOOR; REMOVE GROUP OF (8) EQ# 0036 FLOOR GONDOLAS NEAR ROLLER GRILL ISLAND AND REPLACE WITH (2) GROUPS OF (6) EQ# 0036 FLOOR GONDOLAS; ADD NEW STOREFRONT ON BEVERAGE COOLER SIDE OF MAIN ENTRANCE; EXTEND PORTION OF BR-1 BRICK IN THIS AREA TO ALLOW SPACE FOR NEW STOREFRONT; ADD COLUMN LINE 2.9 AND COLUMN.

COORDINATE ALL TAGS AND NOTES WITH FLOOR PLAN UPDATE.

DESIGNER NOTE: FOR PROJECTS WITH CASTELLATED BEAM ROOF FRAMING. MAKE CASTELLATED BEAMS THE PRIMARY DESIGN OPTION. GO TO **MANAGE> DESIGN OPTIONS> CLICK CASTELLATED BEAMS> CLICK MAKE PRIMARY.** THIS WILL UPDATE THE SECTION TAGS ON A110 AND A200. NO MODEL ELEMENTS ARE ASSOCIATED WITH THE **ROOF FRAMING** DESIGN OPTION SET.

DESIGNER NOTE: FOR INDIANA STORES ONLY. UPDATE LINE OF CANOPY OVERHANG FOR REGIONAL SPECIFIC EXTERIOR UPDATES. EDITING GROUP WILL UPDATE ALL INSTANCES.

DESIGNER NOTE: FOR INDIANA STORES ONLY. UPDATE LINE OF CANOPY OVERHANG FOR REGIONAL SPECIFIC EXTERIOR UPDATES. EDITING GROUP WILL UPDATE ALL INSTANCES.

GENERAL NOTES

- INTERIOR DIMENSIONS ARE FROM STUD TO STUD (UNO) AS INDICATED WITH AN ASTERISK(*).
- REFER TO SITE PLAN FOR ORIENTATION OF BUILDING.
- DO NOT SCALE PLANS.
- ALL FINISH FLOOR ELEVATIONS TAKEN FROM TOP OF CONCRETE.
- ALL INTERIOR METAL STUDS ARE 3-5/8" UNLESS NOTED OTHERWISE.
- SEE ELECTRICAL DRAWINGS FOR EXIT SIGN & EMERGENCY LIGHT LOCATIONS.
- EXTERIOR DIMENSIONS AT MASONRY WALLS ARE TO THE FACE OF BLOCK.
- EXTERIOR DIMENSIONS AT METAL STUD FRAMING ARE TO FACE OF STUD.
- ALL GYPSUM BOARD TO BE 5/8" THICK UNLESS OTHERWISE NOTED.
- FOR PARTITION TYPES REFER TO SHEET A111.
- PROVIDE BATT INSULATION FOR ALL EXTERIOR WALLS, TYPICAL.
- LOCATE FIRE EXTINGUISHERS SUCH THAT ALL PORTIONS OF THE BUILDING ARE WITHIN 75 FEET TRAVEL DISTANCE OF AN EXTINGUISHER PER NFPA 10.

DESIGNER NOTE: FOR GA, AL, AND FL STORES ONLY. CHANGE KEYNOTE TO READ R-21 BATT INSULATION INSTEAD OF R-19.

SHEET KEYNOTES

- 6" METAL STUD FRAMING WITH MINIMUM R-19 BATT INSULATION.
- 6" METAL STUD FRAMING WITH MINIMUM R-19 BATT INSULATION AND 3 5/8" FURRING ON INTERIOR.
- ALUMINUM STOREFRONT WINDOWS AND DOORS.
- STEEL COLUMN; REF STRUCTURAL.
- CONCRETE SIDEWALKS AT ALL EXTERIOR DOORS TO BE FLUSH WITH TOP OF INTERIOR SLAB. LANDING AREAS SHALL BE AT LEAST 5' X 5'. SLOPE NOT TO EXCEED 1:48 IN ANYALL DIRECTIONS.
- INSULATED FLOOR SLAB AT FREEZER.
- FIRE EXTINGUISHER CABINET (F.E.C.). SEE EQUIPMENT PLAN FOR LOCATION. CLASS ABC FIRE EXTINGUISHER TO BE INSTALLED IN ACCORDANCE WITH NFPA REQUIREMENTS WITH TRAVEL DISTANCE TO EXTINGUISHER NOT EXCEEDING 75 FEET MEASURED AROUND ALL OBSTRUCTIONS TO THE MOST REMOTE PORTION OF A ROOM OR AREA. TOP OF EXTINGUISHER SHALL NOT BE MORE THAN 48" ABOVE FINISH FLOOR AND THE BOTTOM OF THE EXTINGUISHER SHALL NOT BE LESS THAN 15" ABOVE THE FINISH FLOOR.
- FIRE EXTINGUISHER CABINET (F.E.C.). SEE EQUIPMENT PLAN FOR LOCATION. CLASS K FIRE EXTINGUISHER TO BE PROVIDED FOR HAZARDS WHERE THERE IS POTENTIAL FOR FIRES INVOLVING COMBUSTIBLE COOKING MEDIA. EXTINGUISHER TO BE INSTALLED IN ACCORDANCE WITH NFPA REQUIREMENTS WITH TRAVEL DISTANCE TO EXTINGUISHER NOT EXCEEDING 75 FEET MEASURED AROUND ALL OBSTRUCTIONS TO THE MOST REMOTE PORTION OF A ROOM OR AREA. TOP OF EXTINGUISHER SHALL NOT BE MORE THAN 48" ABOVE THE FINISH FLOOR AND THE BOTTOM OF THE EXTINGUISHER SHALL NOT BE LESS THAN 15" ABOVE THE FINISH FLOOR.
- ELECTRIC PANELS.
- HOLLOW METAL DOOR AND FRAME.
- 2" MINIMUM AIR GAP AT REFRIGERATION WALLS.
- CROSS BRIDGING; REF STRUCTURAL.
- MILLWORK AND REFRIGERATION EQUIPMENT BY RT. REF EQUIPMENT PLAN FOR MORE INFORMATION.
- LIMITS OF BUILDING SIDEWALK.
- ATM FLAG SIGN; REF INTERIOR ELEVATIONS.
- GENERATOR TAP BOX; REF ELECTRICAL FOR LOCATION.
- COOLER/FREEZER WALL PANEL BY OTHERS.
- INTERCOM CALL STATION RECESSED INTO EXTERIOR FINISH; REF ELECTRICAL FOR MORE INFORMATION.
- EXIT SIGN BY OWNER; COMPLY WITH ADA REQUIREMENTS.
- WOMEN'S RESTROOM SIGN BY OWNER; COMPLY WITH ADA REQUIREMENTS.
- MEN'S RESTROOM SIGN BY OWNER; COMPLY WITH ADA REQUIREMENTS.
- MILLWORK WALL BY MILLWORK VENDOR. INSTALL 1/4" GYPSUM WALL BOARD ON TOP OF MILLWORK WALL.
- ICE MERCHANDISER.
- PLATFORM ACCESS PANEL.
- ELECTRICAL Q/T AND METER.
- PROVIDE BLOCKING FOR COMMERCIAL DISPLAYS PER MANUFACTURER RECOMMENDATIONS.
- LOCATE PROPANE CAGE 5' AWAY FROM ANY ELECTRICAL OUTLET.
- PROVIDE HONEYWELL CG512A1009 LARGE THERMOSTAT GUARD FOR EACH THERMOSTAT.
- IRRIGATION CONTROLLER. REF ELECTRICAL. MOUNT AT 48" ABOVE SIDEWALK TO BOTTOM.
- OIL/WATER SEPARATOR ALARM. REF ELECTRICAL. MOUNT AT 48" ABOVE SIDEWALK TO TOP.
- GRAPHICS BY RACETRAC.

RaceTrac

COPYRIGHT NOTICE
THESE PLANS ARE SUBJECT TO FEDERAL
COPYRIGHT LAWS: ANY USE OF SAME
WITHOUT THE EXPRESSED WRITTEN
PERMISSION OF RACETRAC INC. IS
PROHIBITED. 2021 RACETRAC INC.

DESIGN PROFESSIONALS

ISSUE/REVISION RECORD

DATE	DESCRIPTION
05/13/22	SPB NO. 0104

RaceTrac

RACETRAC INC.
200 GALLERIA PARKWAY SOUTEAST
SUITE 900
ATLANTA, GEORGIA 30339
(770) 431-7600

PROJECT NAME

ANYTOWN,CITY

CITY

STATE 00000
ADDRESS

RACETRAC STORE NUMBER

#0000

PROTOTYPE SERIES TC

2022 LH MO 0104

PLAN MODIFICATION NOTICE

SPB NO. 0104 DATE 05/13/22

STANDARD PLAN BULLETINS (SPB) MODIFY THE
PROTOTYPE SERIES SET NOTED ABOVE. THE
LISTED SPB REPRESENTS THE LATEST
MODIFICATION INCORPORATED TO THIS
PROTOTYPE SERIES SET AT ORIGINAL RELEASE.
THE ISSUE/REVISION RECORD COLUMN ABOVE
LISTS ANY REVISIONS OR SPB INCORPORATED IN
THIS SET AFTER THE ORIGINAL RELEASE.
CONTACT RACETRAC ENGINEERING AND
CONSTRUCTION FOR ANY SUBSEQUENT
BULLETINS NOT INCORPORATED HEREIN.

PROFESSIONAL SEAL

PROJECT NUMBER

2022157.03


SHEET TITLE

FLOOR REFERENCE
PLAN

SHEET NUMBER

A110

INCORPORATED SPB: 2022-0103

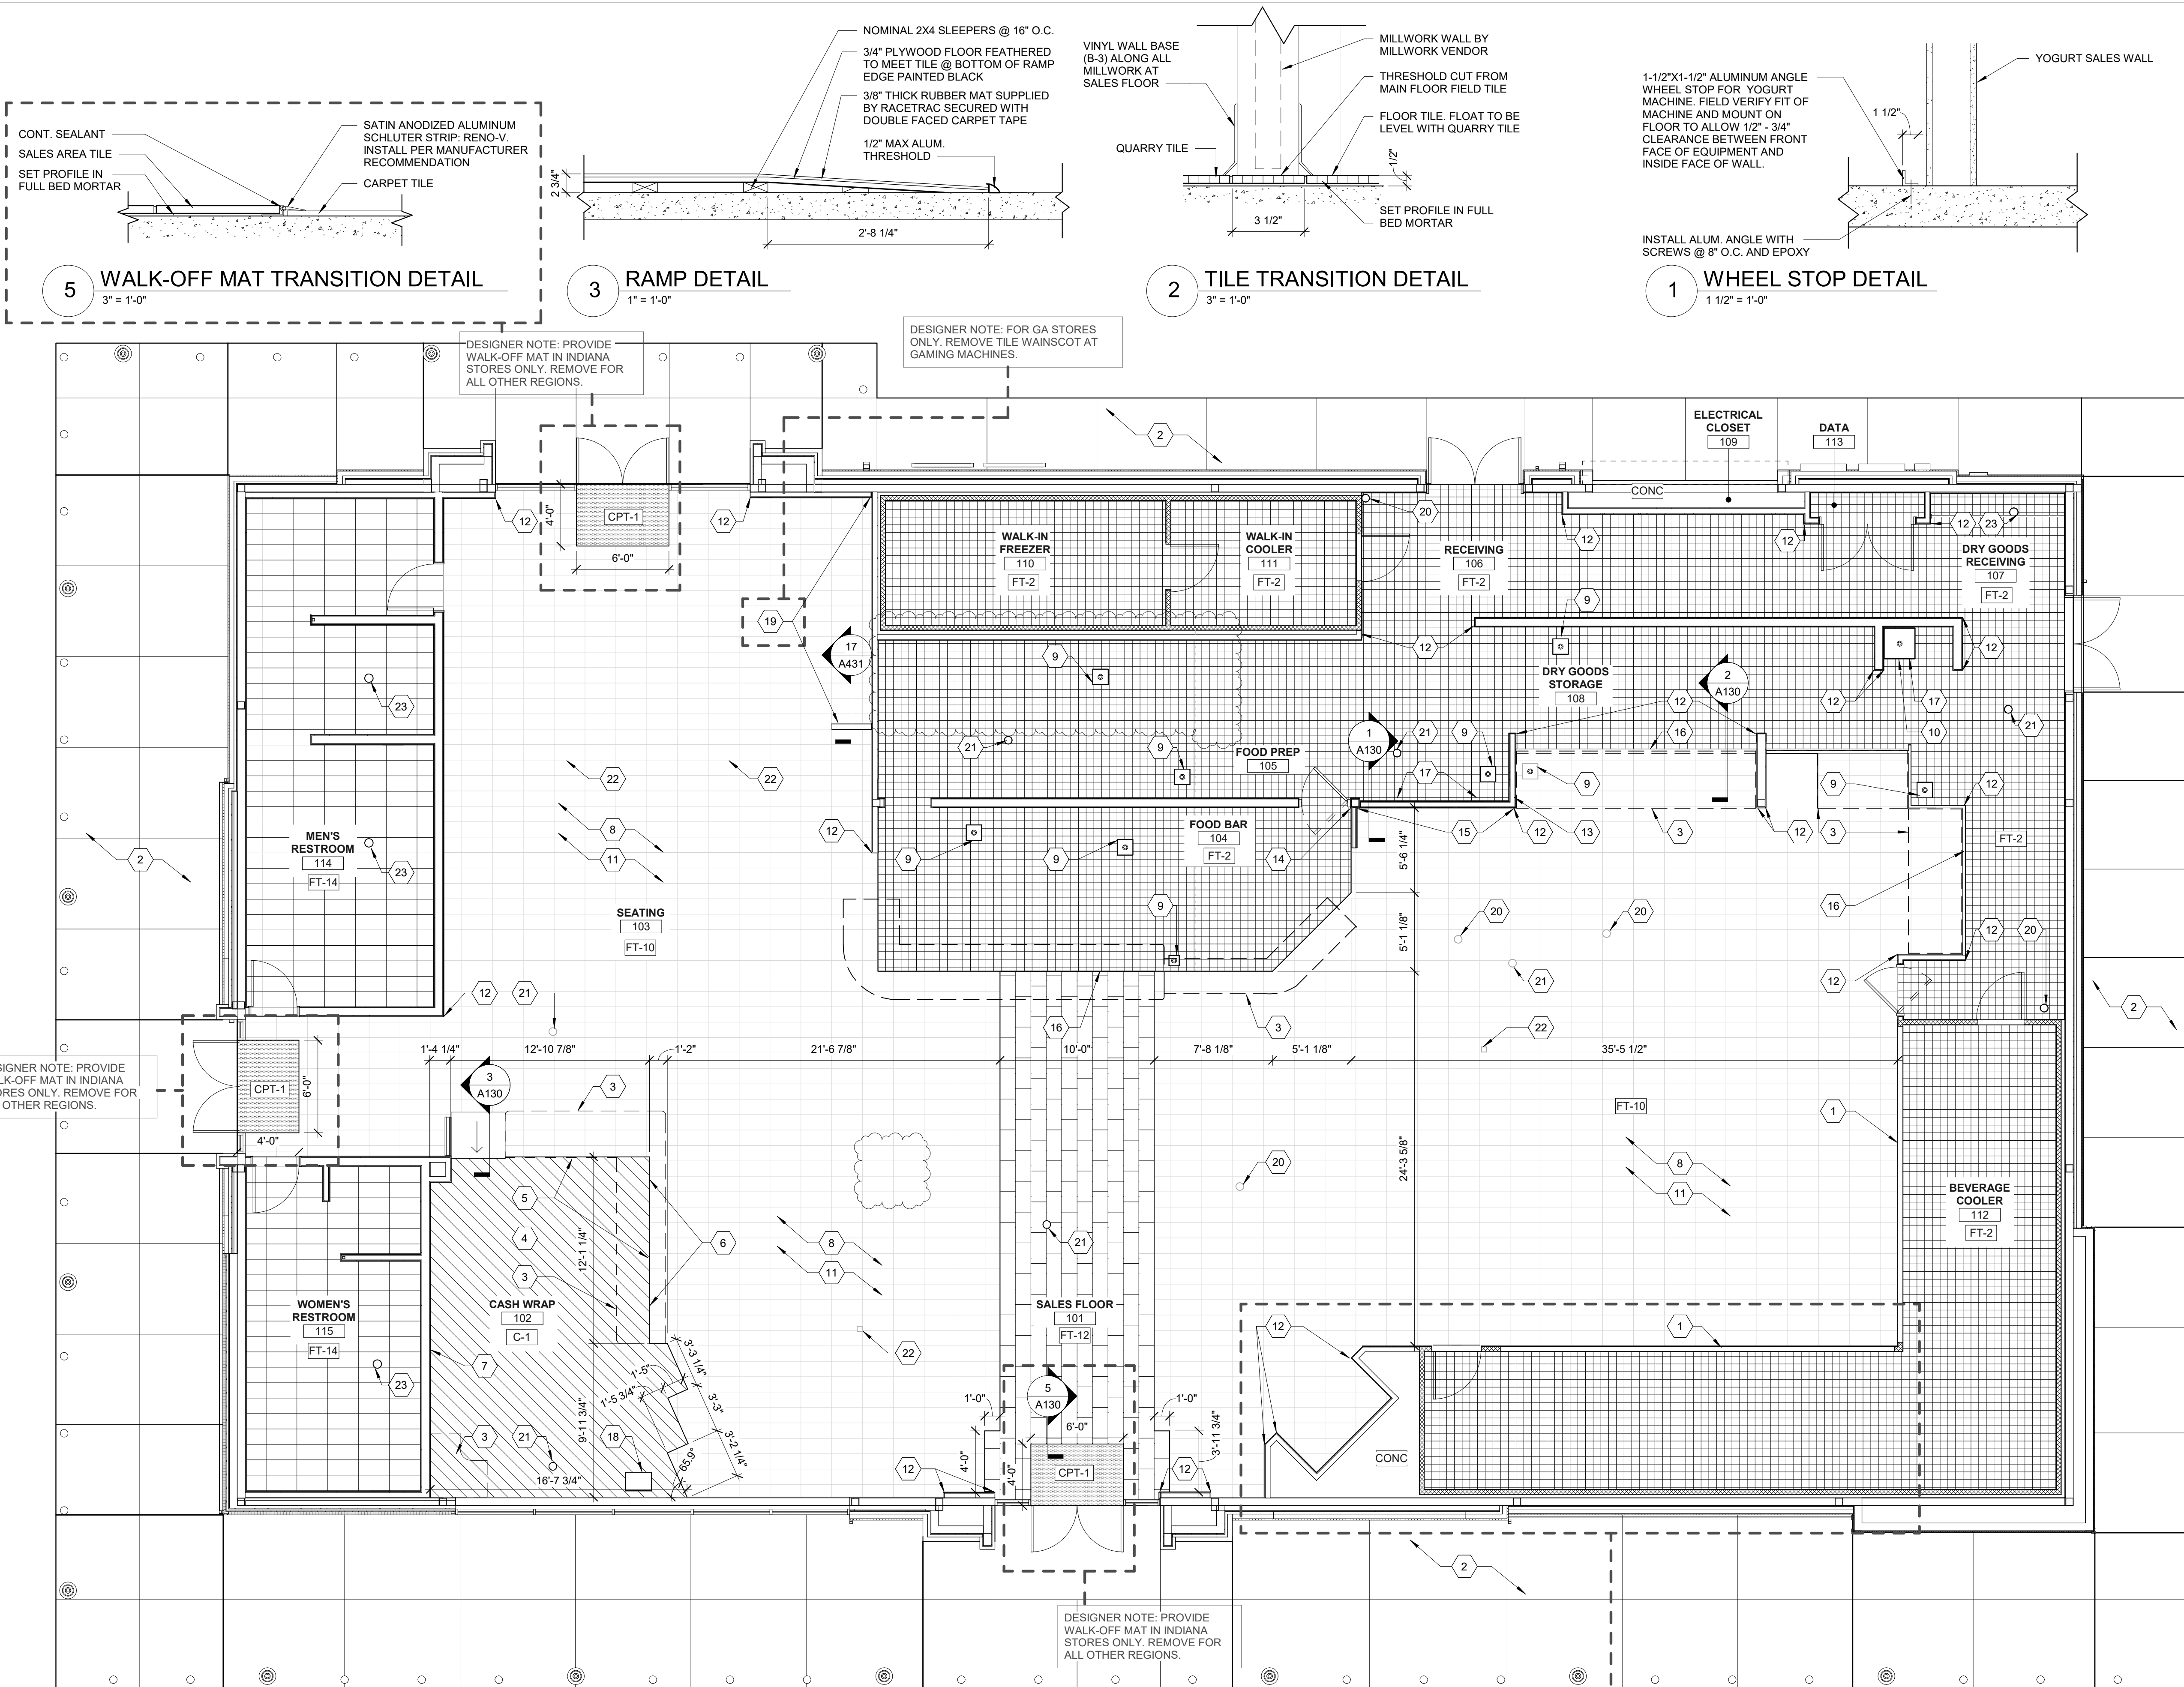





5 WALK-OFF MAT TRANSITION DETAIL
3" = 1'-0"

3 RAMP DETAIL
1" = 1'-0"

2 TILE TRANSITION DETAIL
3" = 1'-0"

1 WHEEL STOP DETAIL
1 1/2" = 1'-0"

4 FLOOR FINISH PLAN
3/16" = 1'-0"

    GENERAL NOTES	
- EXPOSED EDGES OF TILE TO BE BULLNOSE. - ALL INTERIOR FINISHES SHALL BE A MINIMUM OF CLASS A OR B MAX. FLAME SPREAD 25-75. MAX SMOKE DEVELOPED 0-450. - TREAT ALL SLAB SAW CUTS AND COLD JOINTS WITH LATIOTEC CRACK SUPPRESSION KIT. FOLLOW MANUFACTURER'S RECOMMENDED INSTALLATION PROCEDURES FOR FLOOR PREP FOR ALL FLOOR FINISHES. - INSTALLER TO DRAW FLOOR TILES FROM NOT LESS THAN (6) BOXES AT A TIME TO ENSURE UNIFORM COLOR DISTRIBUTION. DO NOT APPLY ANY TYPE OF POLYURETHANE, SEALER WAX TYPE OF FLOOR FINISH TO COMPLETED TILE WORK. - SEE COVER SHEET FOR TILE PURCHASING REQUIREMENTS.	
SHEET KEYNOTES	
- FLOOR FINISH TO EXTEND TO FACE OF MILLWORK AND REFRIGERATION EQUIPMENT - CONCRETE SIDEWALK WITH LIGHT BROOM FINISH (A100) - LINE OF MILLWORK; PROVIDE VINYL WALL BASE (B-3) AT ALL MILLWORK AT SALES FLOOR - CONSTRUCT WOOD PLATFORM AFTER COUNTER IS INSTALLED - SALES FLOOR FINISH NOT TO EXTEND UNDER PLATFORM - PROVIDE ACCESS IN WOOD PLATFORM FOR ELECTRICAL CONDUIT FROM FLOOR JUNCTION BOXES TO POINT OF TERMINATION IN SALES COUNTER - WALL COVERING BY MILLWORK VENDOR - PROVIDE COVE BASE AT SALES FLOOR UNLESS OTHERWISE NOTED - FLOOR SINK; SLOPE FLOOR TOWARD DRAIN WHERE DRAIN OCCURS AT FLOOR TILE; REF PLUMBING FOR EXACT LOCATION - RECESSED MOP SINK; FLOOR FINISH TO MATCH SURROUNDING TILE; REF A431 FOR DETAILS - LAY TILE IN STRAIGHT STACKED PATTERN - CORNER GUARD; WALLGUARD DEFENDER SERIES 2340 - 8" HEIGHT AND 1" UNDRILLED WITH ADHESIVE - WALL COVERING; REF INTERIOR ELEVATIONS - WHITE SUBWAY TILE TO EXTEND LENGTH OF WALL - WHITE LARGE FORMAT TILE TO EXTEND LENGTH OF WALL - FLOOR TRANSITION - ALUMINUM ANGLE WHEELSTOP AT YOGURT MACHINE AND MOP SINK; REF DETAIL - FLOOR SAFE PIT 12"x24" VOLUME 1 - REVERB ASH - VL74 TILE UP TO 46" A.F.F. WITH 6"x12" VOLUME 1 COVE BASE - ACCENT BROWN - VL78 P-36C9T - HUB DRAIN; REF PLUMBING PLANS FOR LOCATION - FLOOR CLEAN OUT; REF PLUMBING PLANS FOR LOCATION - FLOOR BOXES; REF ELECTRICAL PLANS FOR LOCATION - FLOOR DRAIN; REF PLUMBING PLANS FOR LOCATION	
FLOOR FINISH LEGEND	
 FT-2	CONCRETE FLOOR W/ DAL TILE 6"x6" QUARRY TILE. INSTALLED AT 90 DEGREES W/ 3/8" SPACING.
 FT-10	PORCELAIN TILE: DAL TILE VOLUME 1 - ACCENT BROWN. 12"x24". LAY TILE IN STRAIGHT STACKED PATTERN.
 FT-12	PORCELAIN TILE: DAL TILE VOLUME 1 - INTENSITY PEBBLE. 12"x24". LAY TILE AS SHOWN ON PLAN.
 FT-14	PORCELAIN TILE: DAL TILE VOLUME 1 - AMPLIFY BLACK. 12"x24". LAY TILE IN STRAIGHT STACKED PATTERN.
 C-1	RAISED WOOD PLATFORM W/ ANTI-FATIGUE MAT. PAINT PLATFORM SURFACE BLACK (ANTI-FATIGUE MAT FURNISHED BY RACETRAC INSTALLED BY G.C.) SEE 3/A130 FOR CASH WRAP FLOOR.
 CPT-1	WALK-OFF MAT - MOHAWK SR799 IRON 24X24
REFER TO INTERIOR FINISH SCHEDULE ON A500 FOR FINISHES AND FINISH COLORS.	
INCORPORATED SPB: 2022-0103	

RaceTrac

COPYRIGHT NOTICE
THESE PLANS ARE SUBJECT TO FEDERAL
COPYRIGHT LAWS: ANY USE OF SAME
WITHOUT THE EXPRESSED WRITTEN
PERMISSION OF RACETRAC INC. IS
PROHIBITED. 2021 RACETRAC INC.

DESIGN PROFESSIONALS

ISSUE/REVISION RECORD

DATE	DESCRIPTION
05/13/22	SPB NO. 0104

RaceTrac

RACETRAC INC.
200 GALLERIA PARKWAY SOUTHEAST
SUITE 900
ATLANTA, GEORGIA 30339
(770) 431-7600

PROJECT NAME

ANYTOWN,CITY

CITY

STATE 00000

ADDRESS

RACETRAC STORE NUMBER

#0000

PROTOTYPE SERIES TC

2022 LH MO 0104

PLAN MODIFICATION NOTICE

SPB NO. 0104 DATE 05/13/22

STANDARD PLAN BULLETINS (SPB) MODIFY THE
PROTOTYPE SERIES SET NOTED ABOVE. THE
LISTED SPB REPRESENTS THE LATEST
MODIFICATION INCORPORATED TO THIS
PROTOTYPE SERIES SET AT ORIGINAL RELEASE.
THE ISSUE/REVISION RECORD COLUMN ABOVE
LISTS ANY REVISIONS OR SPB INCORPORATED IN
THIS SET AFTER THE ORIGINAL RELEASE.
CONTACT RACETRAC ENGINEERING AND
CONSTRUCTION FOR ANY SUBSEQUENT
BULLETINS NOT INCORPORATED HEREIN.

PROFESSIONAL SEAL

PROJECT NUMBER


2022157.03

SHEET TITLE


FLOOR FINISH PLAN

SHEET NUMBER


A130

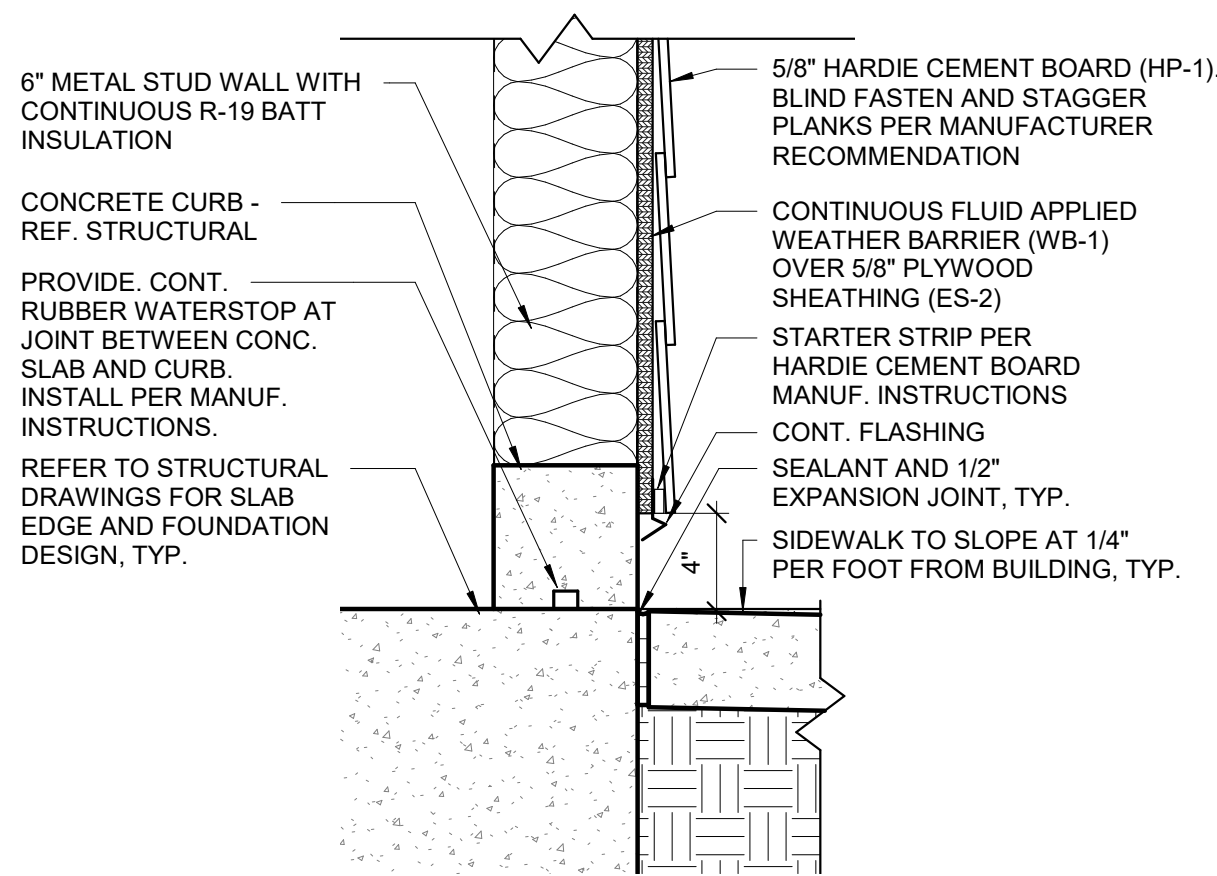


15 PARAPET AT ACCESS LADDER
1 1/2" = 1'-0"

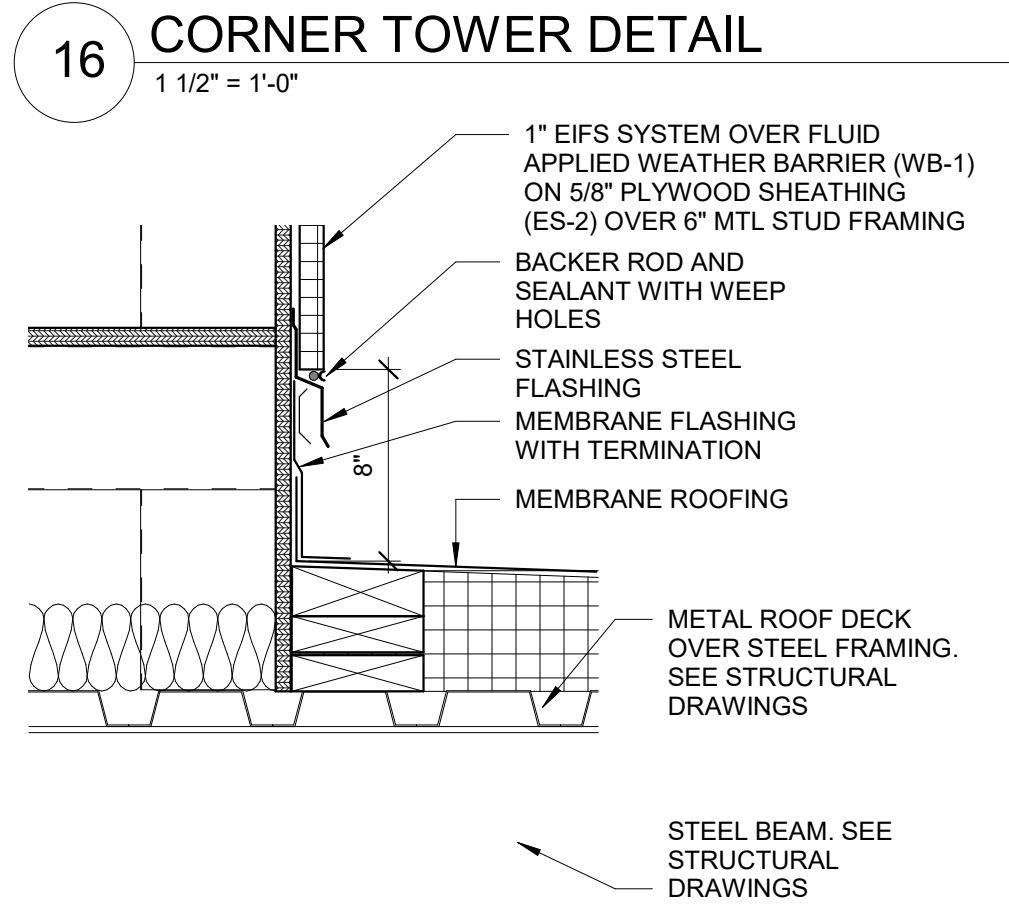


12 ENLARGED FLASHING DETAIL
1 1/2" = 1'-0"

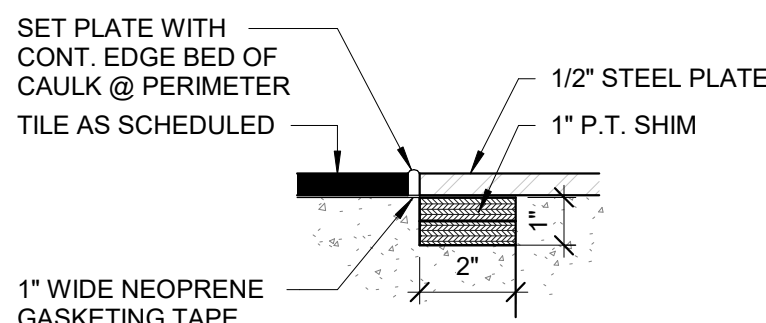


6 PIT EDGE DETAIL
3" = 1'-0"

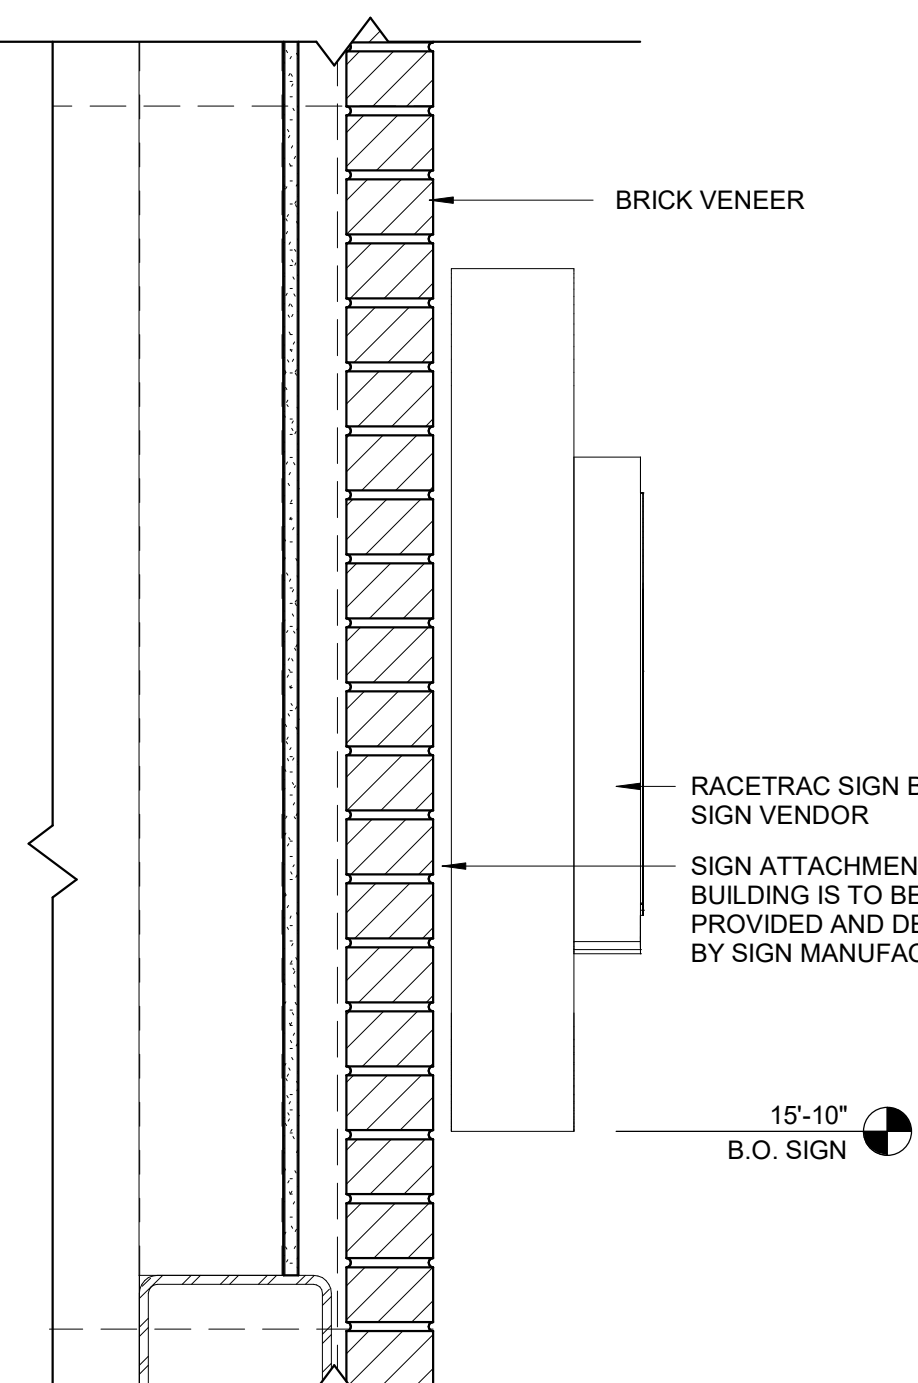


8 TOWER SIGNAGE DETAIL
1 1/2" = 1'-0"

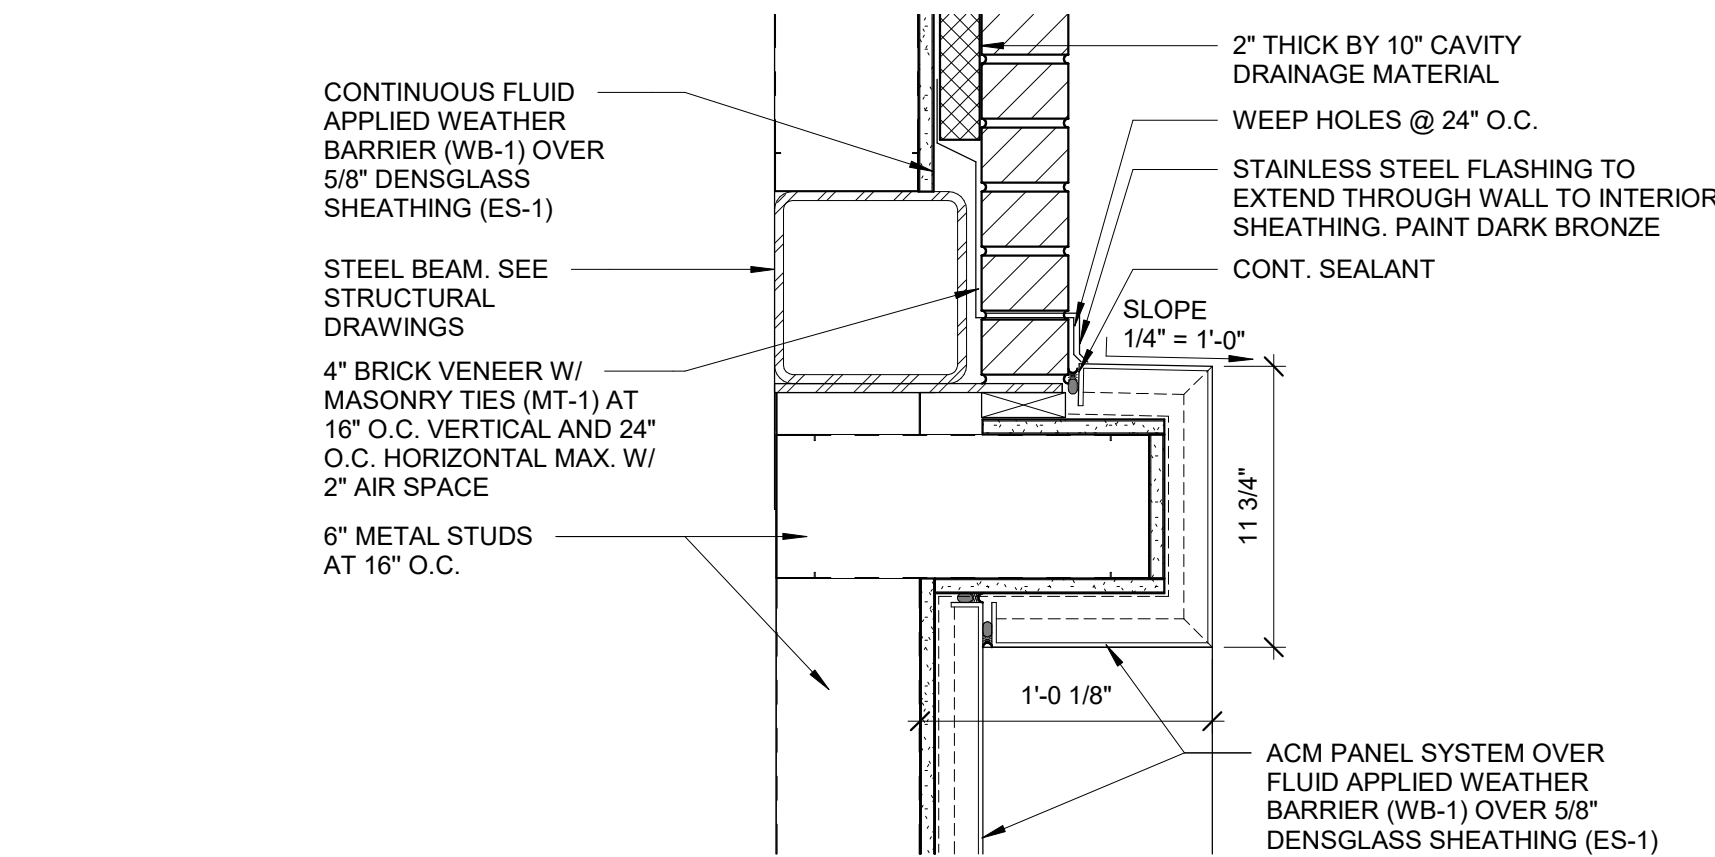


11 ENLARGED FLASHING DETAIL
1 1/2" = 1'-0"

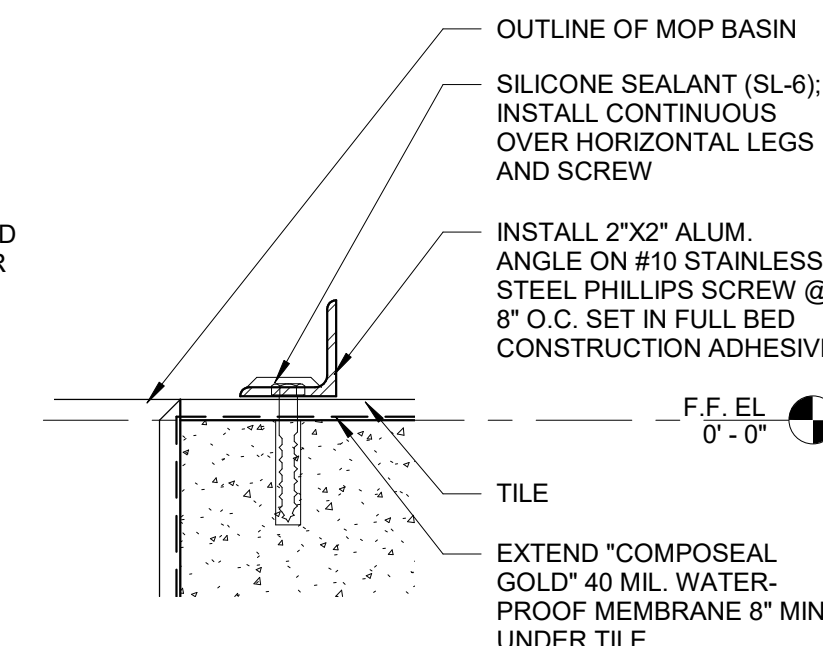


4 ENLARGED ALUMINUM ANGLE DETAIL
3" = 1'-0"

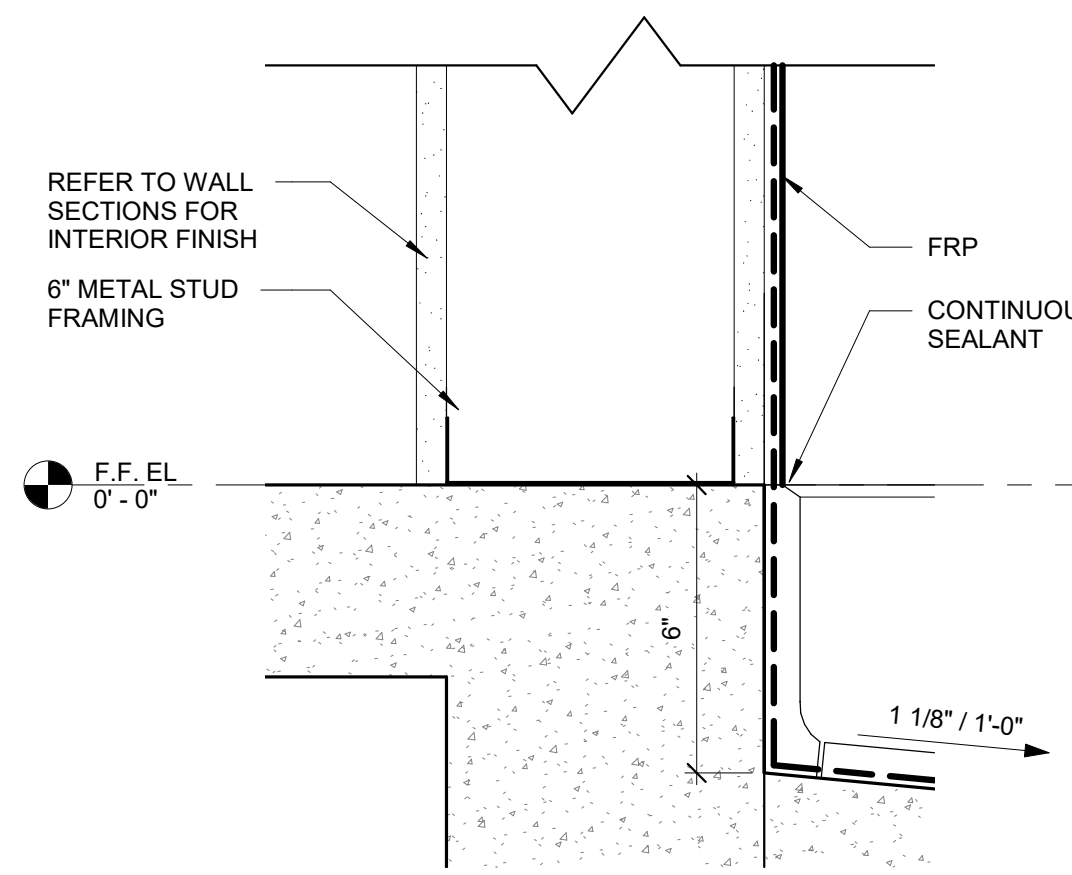

5 ENLARGED SECTION DETAIL
3" = 1'-0"

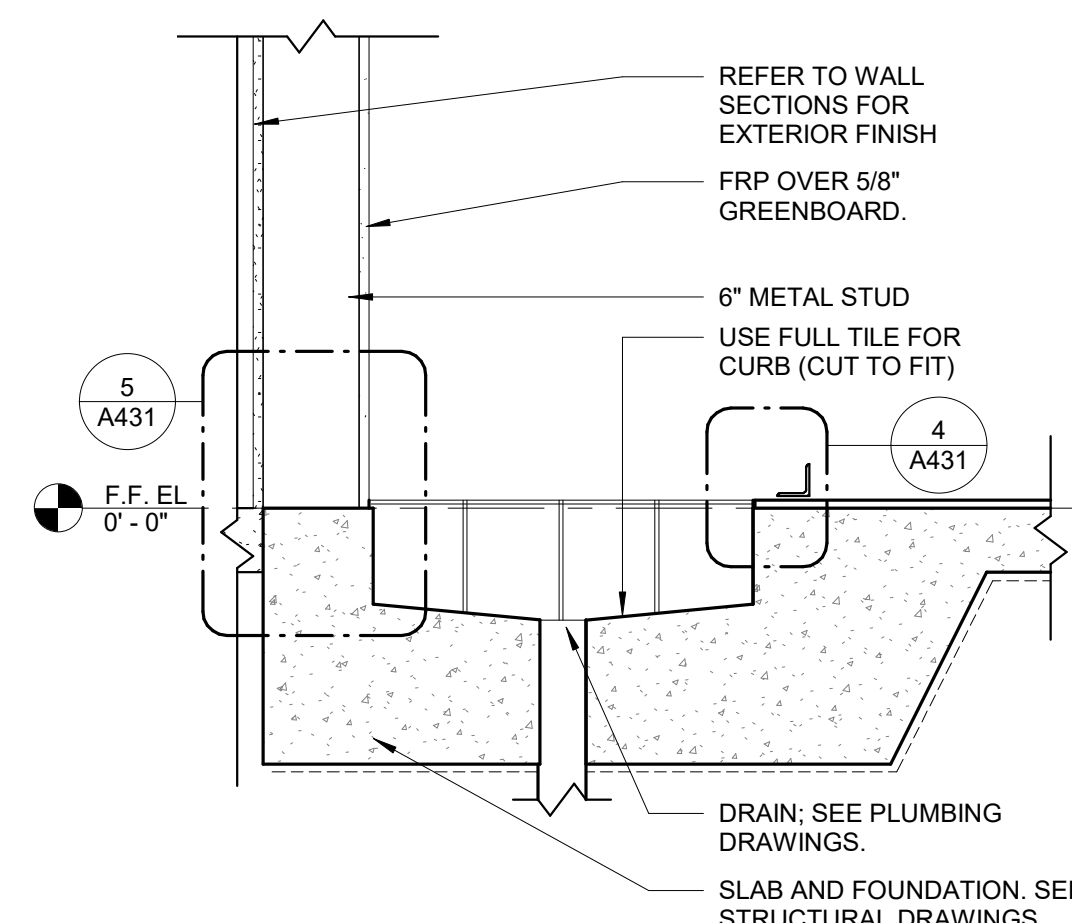

3 SECTION AT RECESSED MOP SINK
1" = 1'-0"

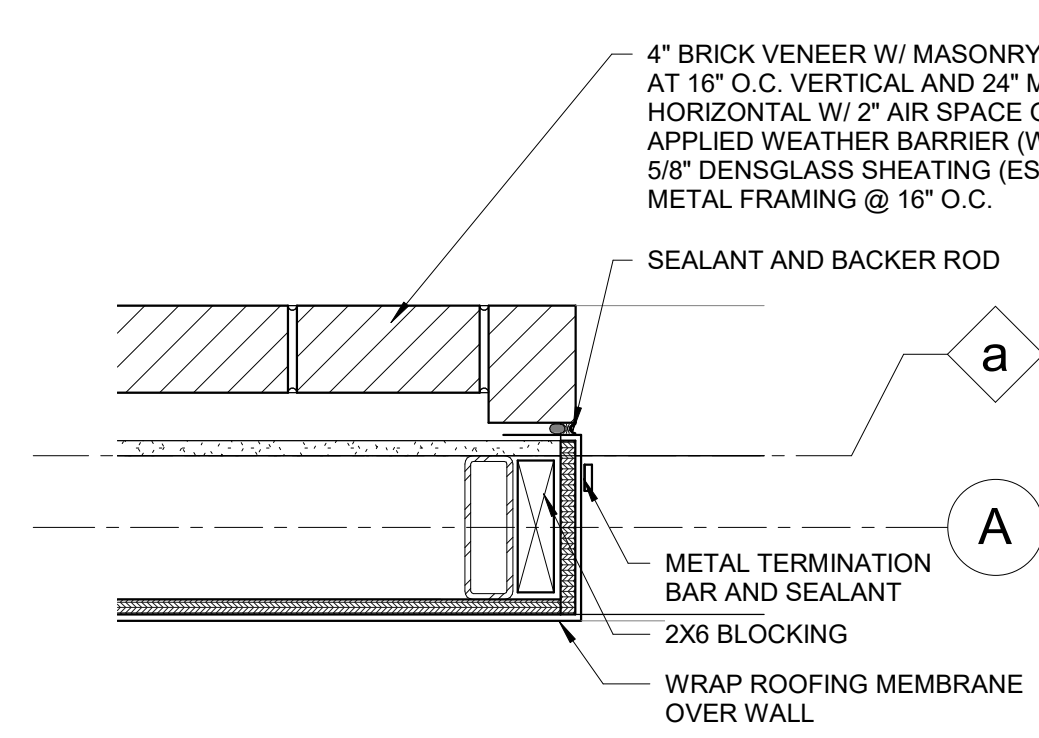


14 WALL OPENING AT LADDER
1 1/2" = 1'-0"




10 NOT USED

DESIGNER NOTE: FOR TN STORES, ADD 1-1/2" (R-7.5 MIN) CONTINUOUS INSULATION AT THE WALL FROM TOP OF SLAB TO 1'-0" MIN ABOVE JOIST BEARING. DO NOT ADD SLAB INSULATION. UPDATE WALL SECTIONS AS NECESSARY.


DESIGNER NOTE: FOR GA, AL, AND FL STORES ONLY, UPDATE WALL BATT INSULATION FROM R-19 TO R-21. REFERENCE DESIGNER NOTE ON A500.

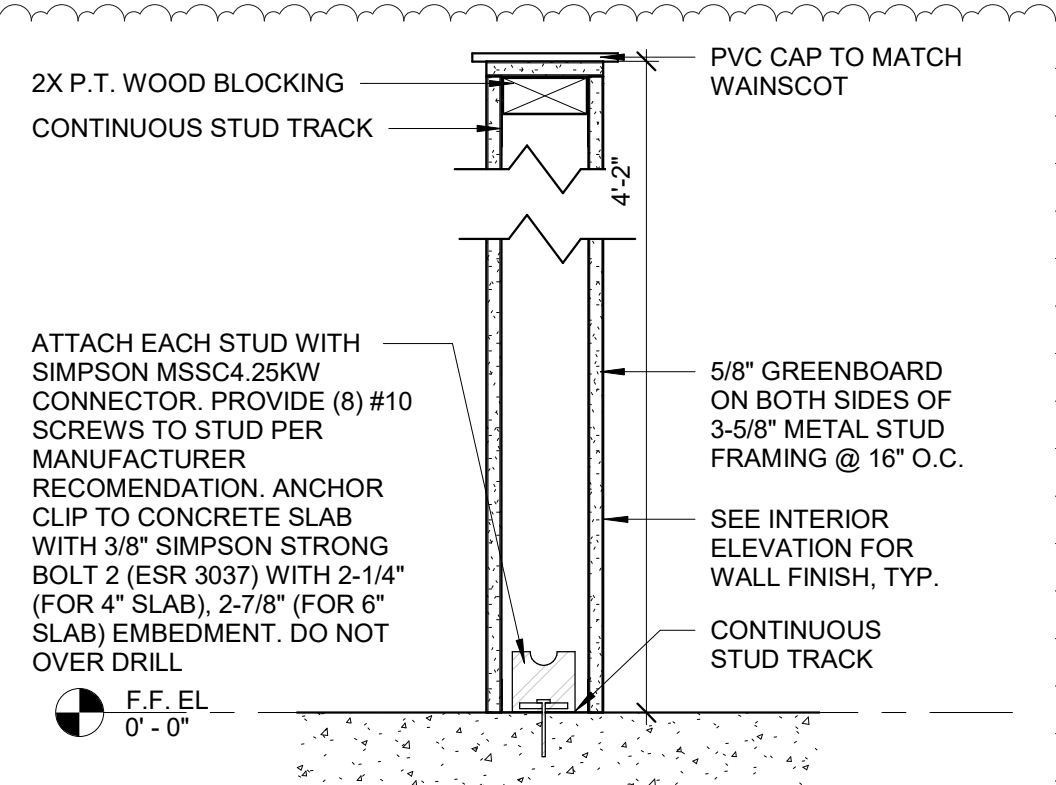


17 KNEE WALL DETAIL
1 1/2" = 1'-0"

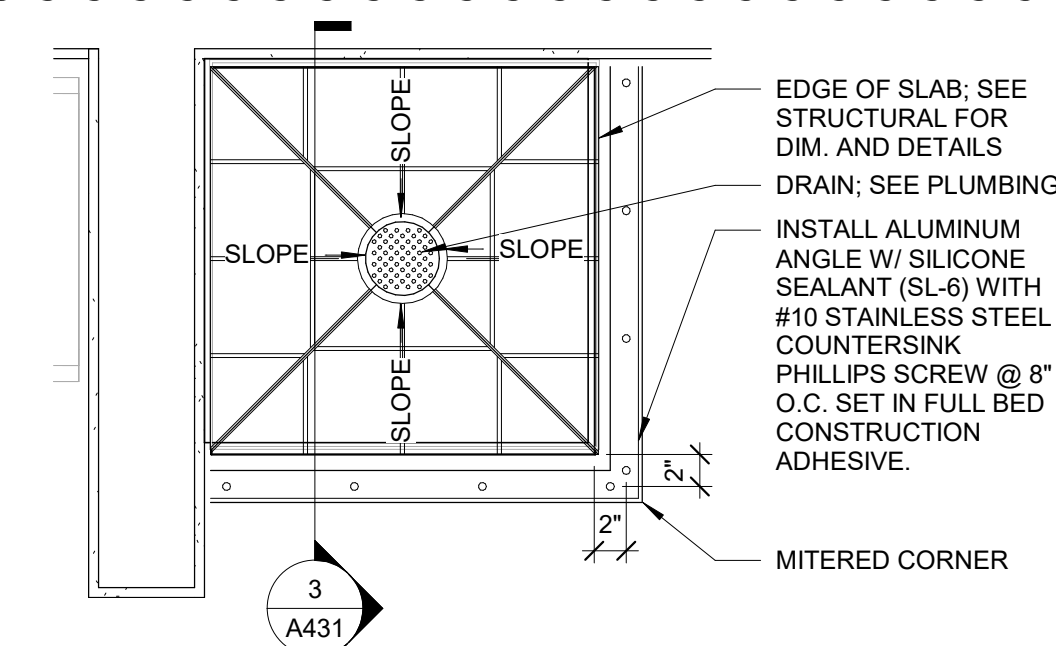


2 DETAIL AT RECESSED MOP SINK
1" = 1'-0"

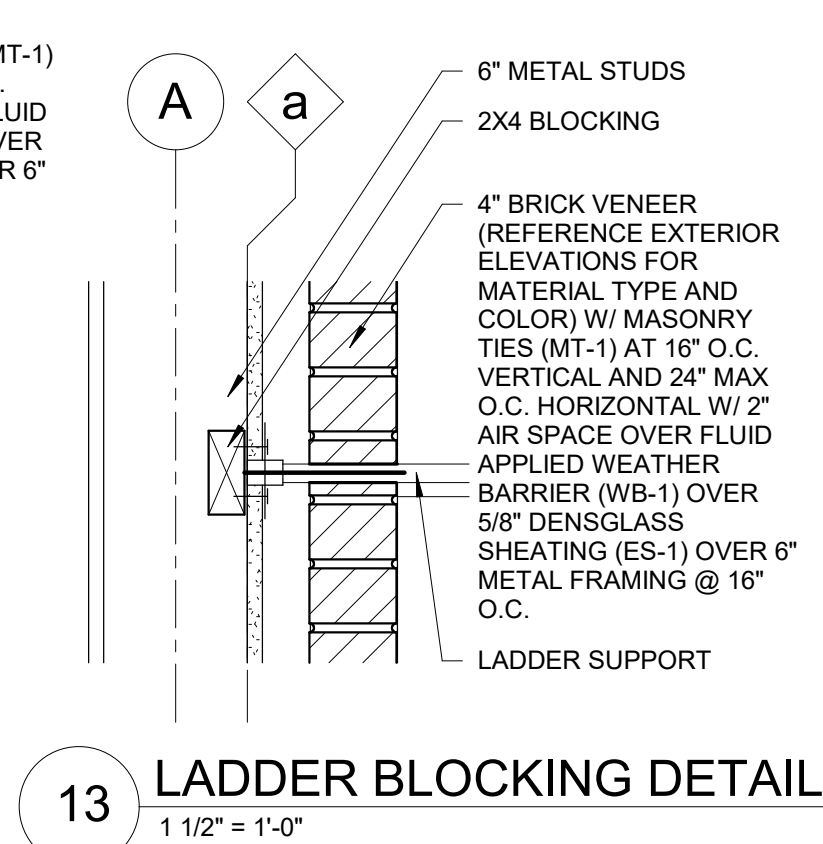


13 LADDER BLOCKING DETAIL
1 1/2" = 1'-0"

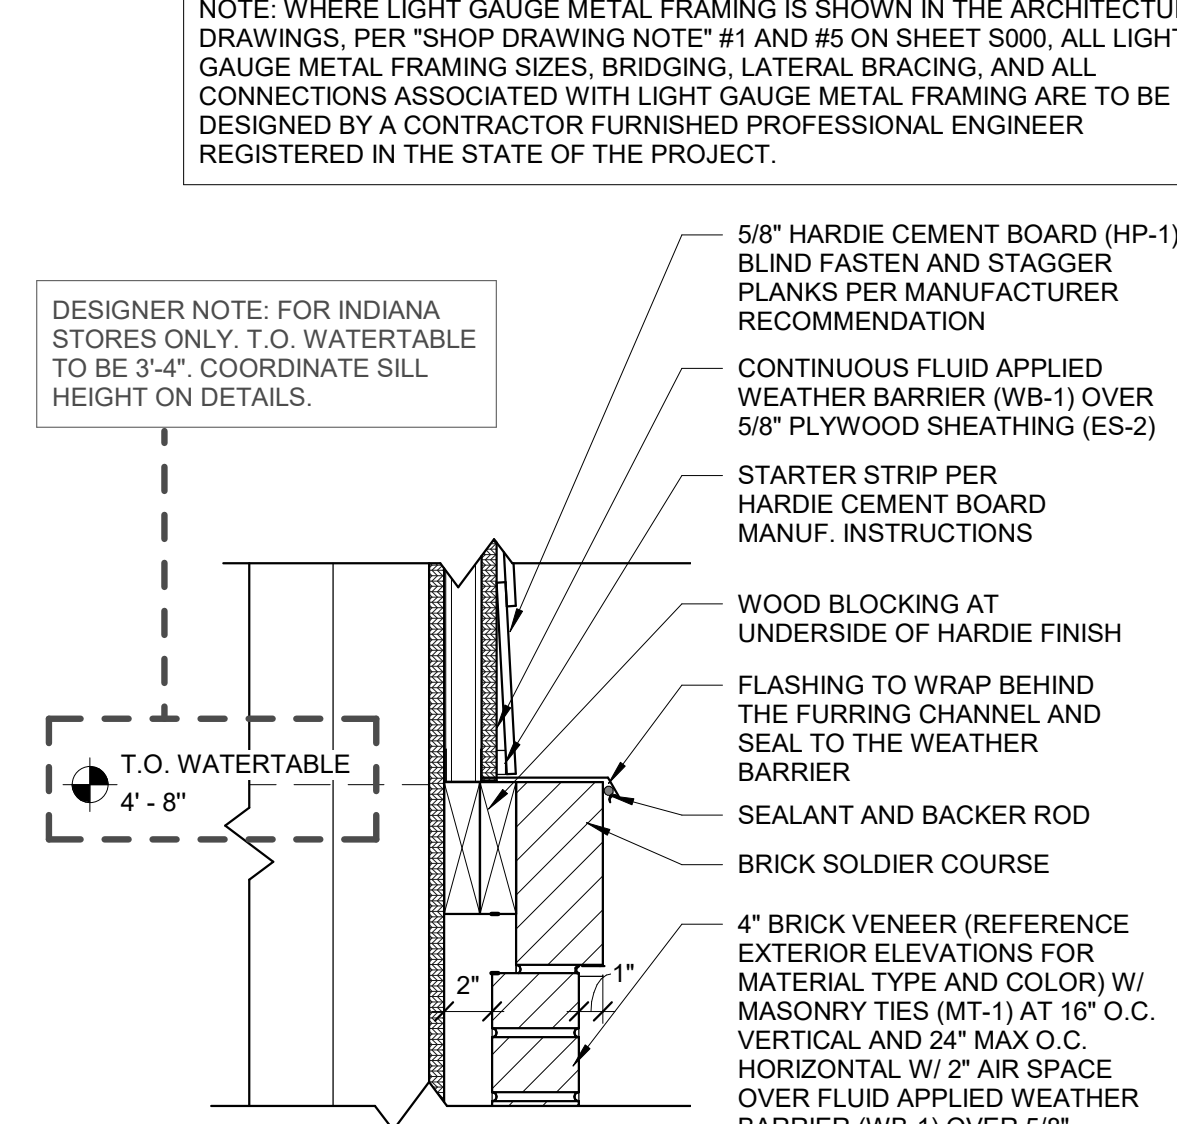

9 SILL DETAIL
1 1/2" = 1'-0"

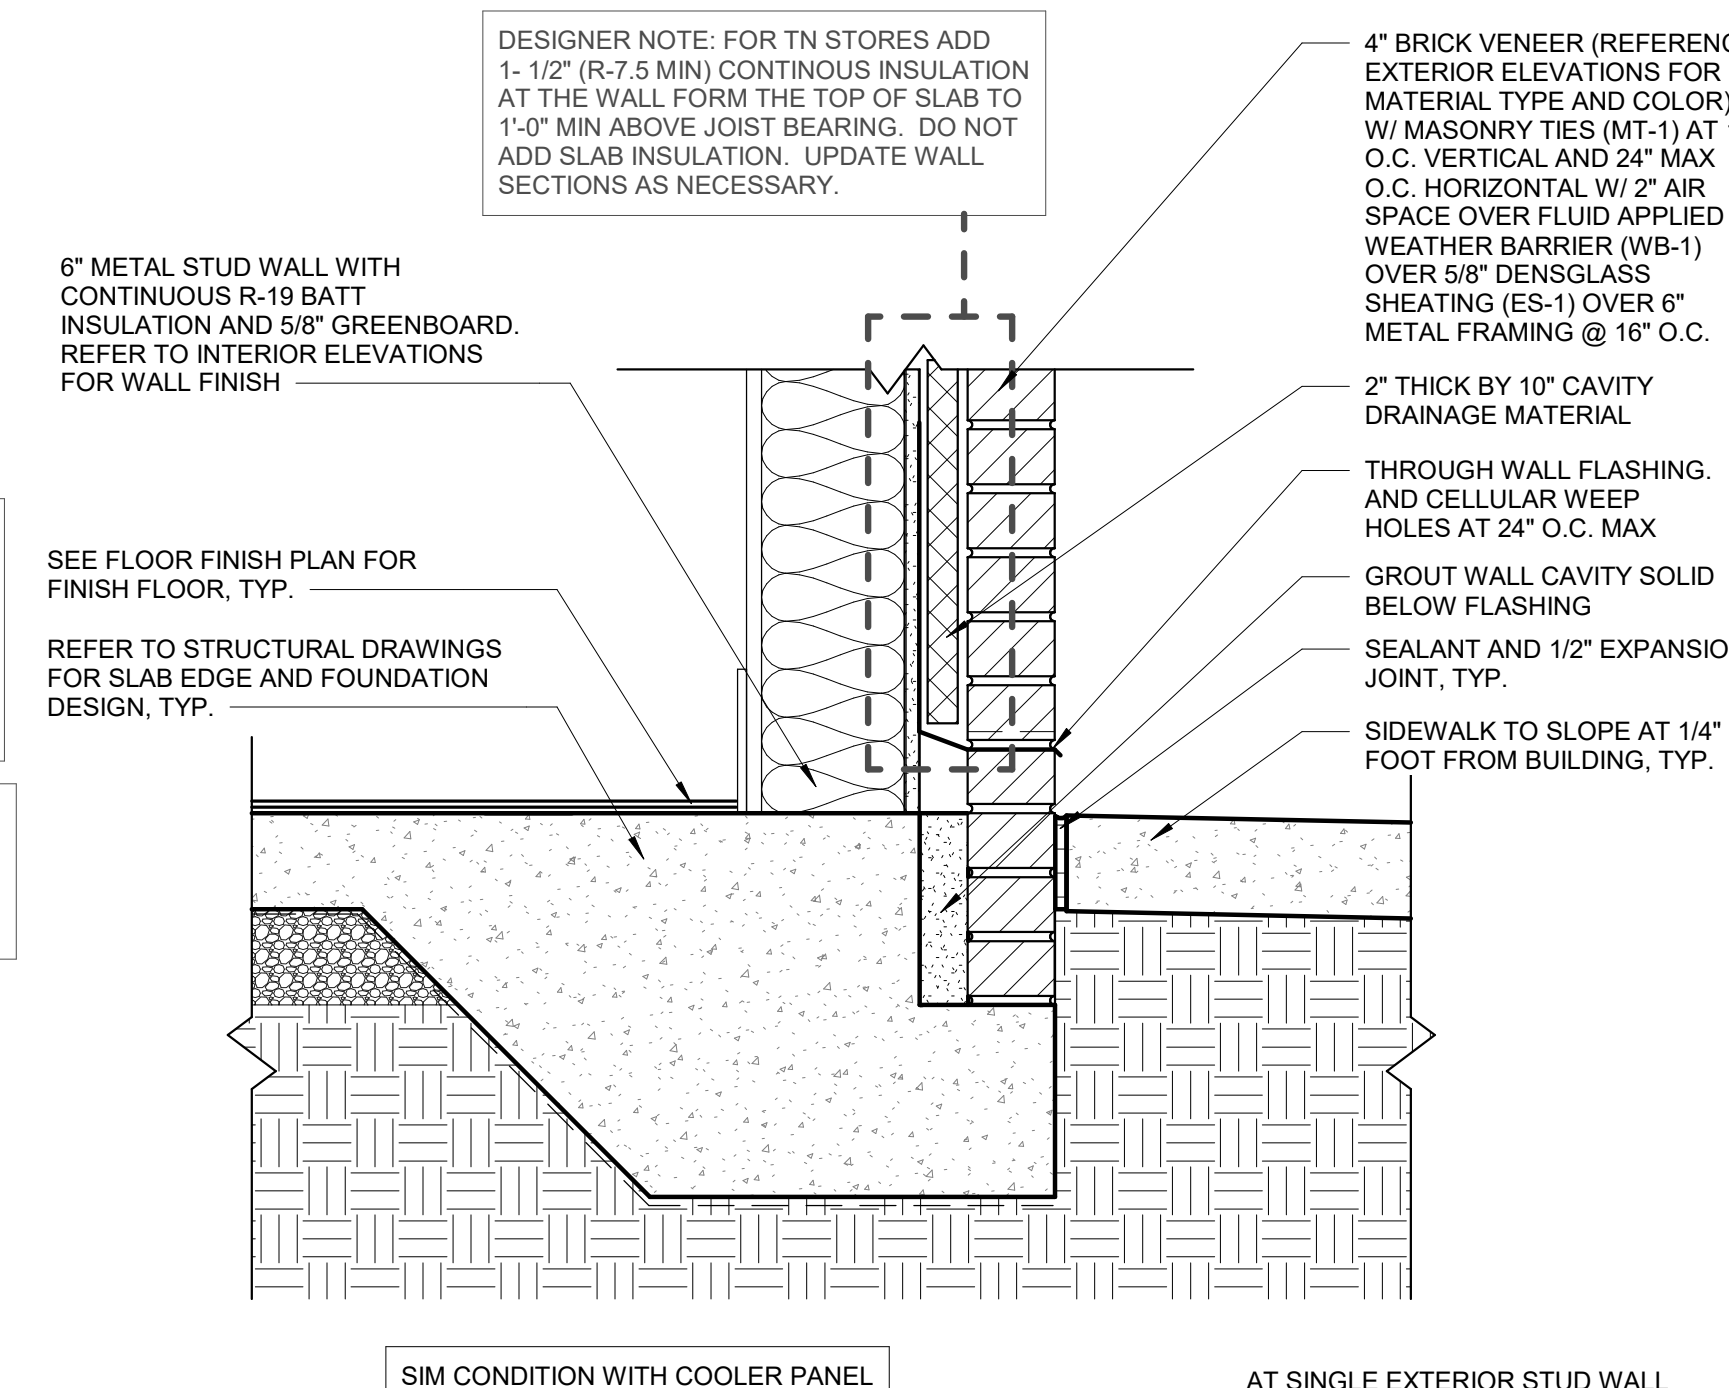

1B TYPICAL FOUNDATION
1 1/2" = 1'-0"

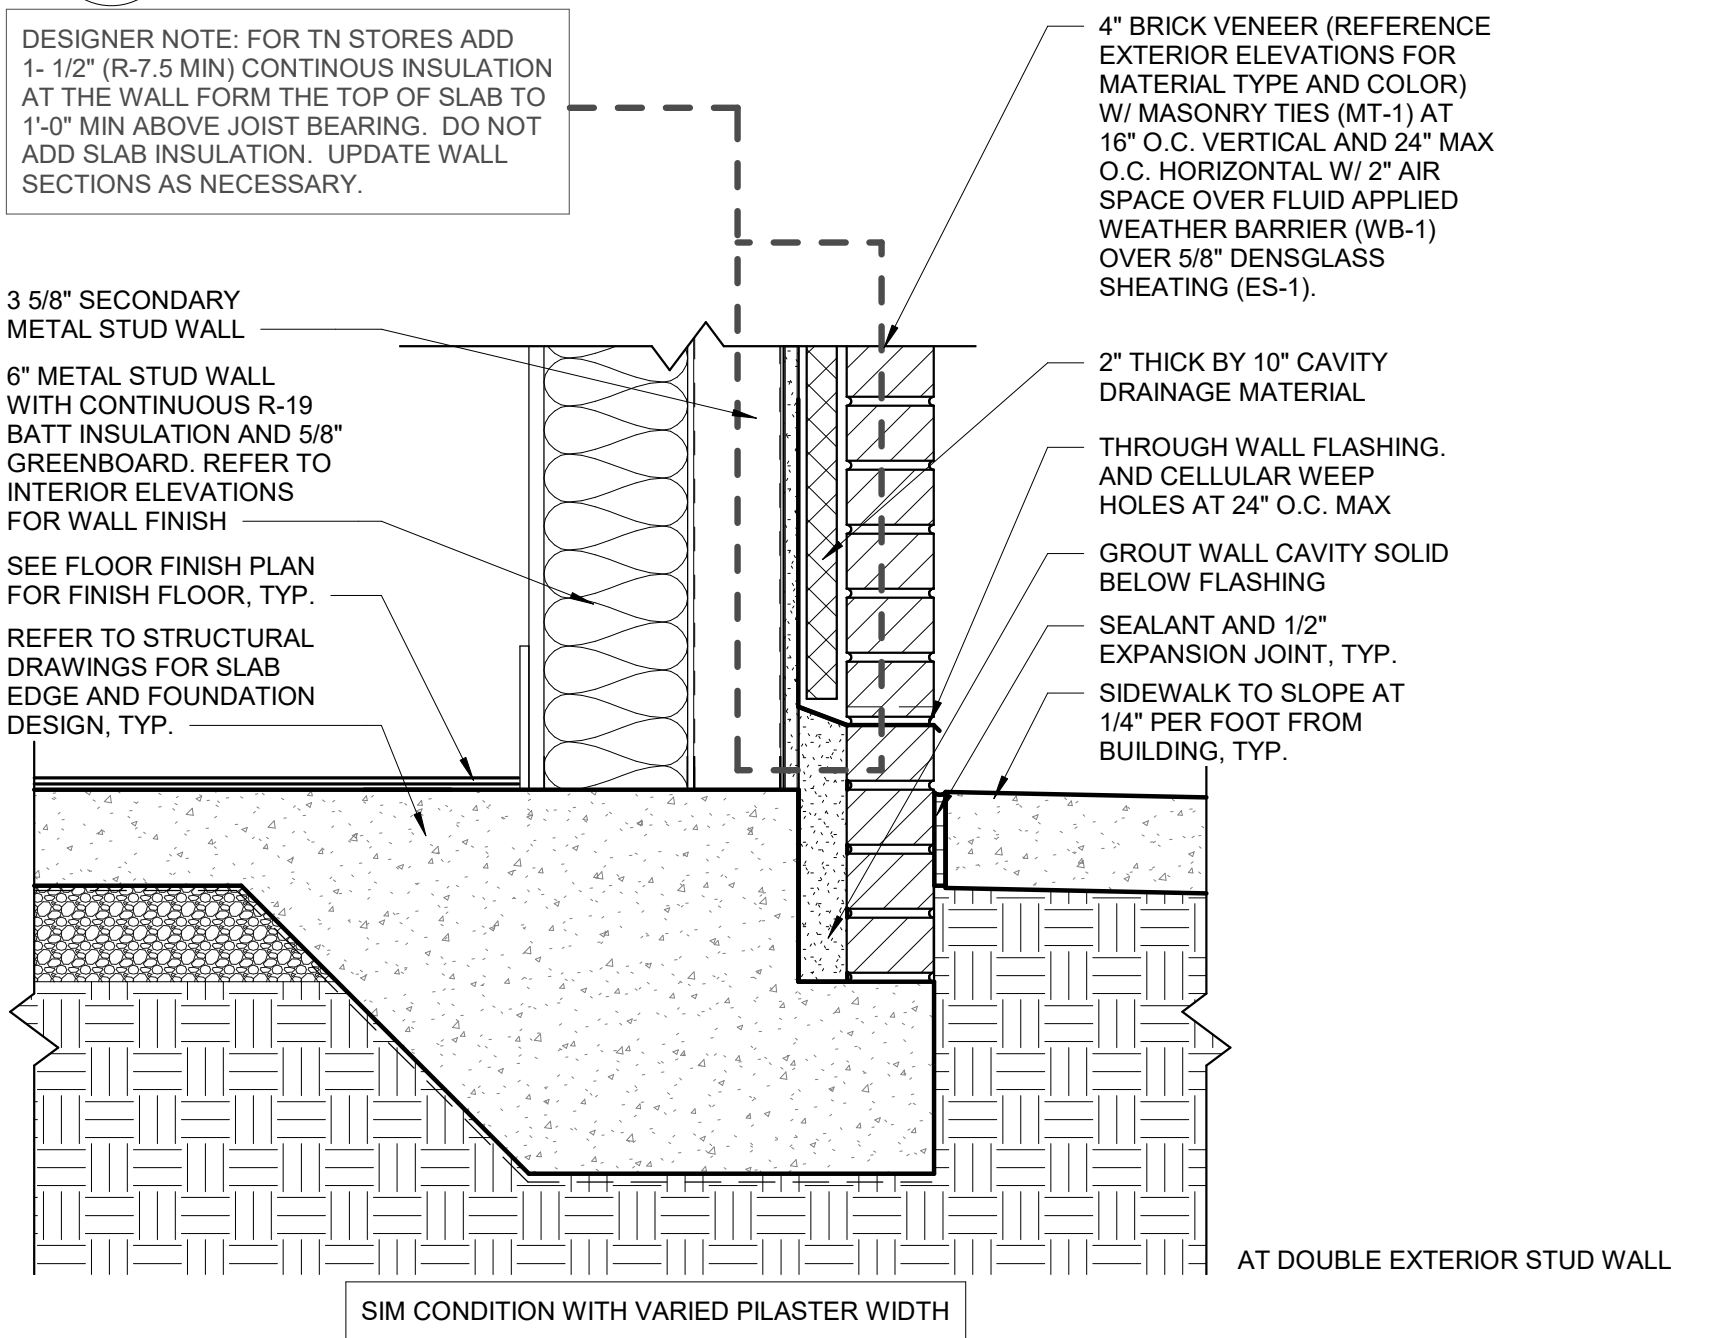

1A TYPICAL FOUNDATION
1 1/2" = 1'-0"

INCORPORATED SPB: 2022-0101, 2022-0103

RaceTrac
COPYRIGHT NOTICE
THESE PLANS ARE SUBJECT TO FEDERAL
COPYRIGHT LAWS; ANY USE OF SAME
WITHOUT THE EXPRESSED WRITTEN
PERMISSION OF RACETRAC INC. IS
PROHIBITED. 2021 RACETRAC INC.

DESIGN PROFESSIONALS

ISSUE/REVISION RECORD
DATE DESCRIPTION
05/13/22 SPB NO. 0104

RaceTrac
RACETRAC INC.
200 GALLERIA PARKWAY SOUTEAST
SUITE 900
ATLANTA, GEORGIA 30339
(770) 431-7600

PROJECT NAME
ANYTOWN,CITY

CITY
STATE 00000
ADDRESS

RACETRAC STORE NUMBER
#0000

PROTOTYPE SERIES TC
2022 LH MO 0104

PLAN MODIFICATION NOTICE
SPB NO. 0104 DATE 05/13/22

STANDARD PLAN BULLETINS (SPB) MODIFY THE
PROTOTYPE SERIES SET NOTED ABOVE. THE
LISTED SPB REPRESENTS THE LATEST
MODIFICATION INCORPORATED TO THIS
PROTOTYPE SERIES SET AT ORIGINAL RELEASE.
THE ISSUE/REVISION RECORD COLUMN ABOVE
LISTS ANY REVISIONS OR SPB INCORPORATED IN
THIS SET AFTER THE ORIGINAL RELEASE.
CONTACT RACETRAC ENGINEERING AND
CONSTRUCTION FOR ANY SUBSEQUENT
BULLETINS NOT INCORPORATED HEREIN.

PROFESSIONAL SEAL

PROJECT NUMBER
2022157.03

SHEET TITLE
DETAILS

SHEET NUMBER
A431

DESIGN PROFESSIONALS

ISSUE/REVISION RECORD

[illegible]**RaceTrac**

RACETRAC INC.
200 GALLERIA PARKWAY SOUTHEAST
SUITE 900
ATLANTA, GEORGIA 30339
(770) 431-7600

PROJECT NAME

ANYTOWN, CITY

CITY
STATE 00000
ADDRESS

BAGETRAC STORE NUMBER

#0000

PROTOTYPE SERIES TC

2022 LH MO 0104

PLAN MODIFICATION NOTICE

SPB NO. 0104 DATE 05/13/22

STANDARD PLAN BULLETINS (SPB) MODIFY THE PROTOTYPE SERIES SET NOTED ABOVE. THE LISTED SPB REPRESENTS THE LATEST MODIFICATION INCORPORATED TO THIS PROTOTYPE SERIES SET AT ORIGINAL RELEASE. THE ISSUE/REVISION RECORD COLUMN ABOVE LISTS ANY REVISIONS OR SPB INCORPORATED THIS SET AFTER THE ORIGINAL RELEASE. CONTACT RACETRAC ENGINEERING AND CONSTRUCTION FOR ANY SUBSEQUENT BULLETINS NOT INCORPORATED HEREIN.

PROFESSIONAL SEAL

PROJECT NUMBER
2022157.03

SHEET TITLE

ROOM FINISH AND MATERIAL SCHEDULES

SHEET NUMBER

A500


		FINISH SCHEDULE		
ID	MANUFACTURER	MATERIAL	FINISH	COMMENTS
BASE				
B-2	DALTILE	5"X6" QUARRY TEXTURES - ASHEN GRAY - OTO3 Q-3565	-	GROUT G-1
B-3	ROPPE	2 1/2" VINYL WALL BASE - 100 BLACK	-	STANDARD 1/8" THICKNESS, STANDARD TOE BASE
B-13	DALTILE	6"X12" VOLUME 1 COVE BASE - ACCENT BROWN - VL78 P-36C9T	-	GROUT G-1
B-14	DALTILE	1"X6" VOLUME 1 COVE BASE - ACCENT BROWN STD - VL78 OUTSIDE CORNER	-	GROUT G-1
B-15	DALTILE	6"X12" COVE BASE VL72 - INTENSITY PEBBLE STD	-	GROUT G-1
B-16	DALTILE	1"X6" COVE BASE OUTSIDE CORNER - VL72 INTENSITY PEBBLE STD	-	GROUT G-1
B-17	DALTILE	1"X6" DB TEXTURES - ASHEN GRAY STD - QCL3566U 0T03	-	GROUT G-1
B-18	DALTILE	1"X6" DB TEXTURES - ASHEN GRAY STD - QCR3566U 0T03	-	GROUT G-1
B-19	DALTILE	6"X12" COVE BASE - VOLUME 1 - VL 70 AMPLIFY BLACK	-	GROUT G-1
B-20	DALTILE	1"X6" COVE BASE OUTSIDE CORNER - VOLUME 1 - VL 70 AMPLIFY BLACK	-	GROUT G-1
CARPET				
C-1	--	ANTIFATIGUE MAT	-	FURNISHED BY RACETRAC; FLAME SPREAD AND SMOKE DEVELOPMENT TO MEET 'CLASS A'
CPT-1	MOHAWK	SR799 IRON 24x24	-	FURNISHED BY RACETRAC; FLAME SPREAD AND SMOKE DEVELOPMENT TO MEET 'CLASS A'
CEILING				
CL-1	ARMSTRONG	24"x48" #2712 DUNE SECOND LOOK	WHITE	15/16" WHITE GRID; ASTM E84 FLAME SPREAD INDEX 25 OR LESS, SMOKE DEVELOPED INDEX 50 OR LESS.
CL-2	ARMSTRONG	24"x48" #793 GEORGIAN - HIGH WASHABILITY	WHITE	15/16" WHITE GRID; ASTM E84 FLAME SPREAD INDEX 25 OR LESS, SMOKE DEVELOPED INDEX 50 OR LESS.
CL-3	--	5/8" GREENBOARD WITH PAINTED FINISH	-	GYPSUM BOARD SELECTED MUST MEET FLAME SPREAD AND SMOKE DEVELOPMENT 'CLASS A'
CL-5	ARMSTRONG	24"x48" #870B CLEAN ROOM VL UNPERFORATED - HUMIGUARD PLUS	WHITE	15/16" WHITE GRID; ASTM E84 FLAME SPREAD INDEX 25 OR LESS, SMOKE DEVELOPED INDEX 50 OR LESS.
PAINT				
IP-4	SHERWIN WILLIAMS	7007 CEILING BRIGHT WHITE, BRILLIANCE HIGH PERFORMANCE	FLAT	GYPSUM BOARD SELECTED FOR INTERIOR FINISHES MUST MEET FLAME SPREAD AND SMOKE DEVELOPMENT 'CLASS A'
IP-7	SHERWIN WILLIAMS	7014 EIDER WHITE	SEMI-GLOSS	GYPSUM BOARD SELECTED FOR INTERIOR FINISHES MUST MEET FLAME SPREAD AND SMOKE DEVELOPMENT 'CLASS A'
IP-10	SHERWIN WILLIAMS	7015 REPOSE GREY	SEMI-GLOSS	GYPSUM BOARD SELECTED FOR INTERIOR FINISHES MUST MEET FLAME SPREAD AND SMOKE DEVELOPMENT 'CLASS A'
IP-12	SHERWIN WILLIAMS	7017 DORIAN GRAY	SEMI-GLOSS	PAINT BY GC
IP-14	SHERWIN WILLIAMS	RACETRAC RED (CUSTOM COLOR)	EGGSHELL	GYPSUM BOARD SELECTED FOR INTERIOR FINISHES MUST MEET FLAME SPREAD AND SMOKE DEVELOPMENT 'CLASS A'; PROMAR 200 ZERO VOC INTERIOR LATEX EGG-SHELL, BASE: B20R02658 (REAL RED) 1 GALLON FORMULA; ADD: Y1-YELLOW (CCE) 10Y PER GALLON
IP-15	SHERWIN WILLIAMS	7018 DOVETAIL	EGGSHELL	PAINT BY GC
TILE				
FT-2	DALTILE	6"X6" QUARRY TEXTURES - ASHEN GRAY - OTO3	-	INSTALLED AT 90 DEGREES WITH 3/8" SPACING; GROUT G-1
FT-10	DALTILE	12"X24" VOLUME 1 - ACCENT BROWN - VL78	-	INSTALL PLANKS IN STRAIGHT STACKED PATTERN; 3/16" GROUT LINE; GROUT G-1
FT-12	DALTILE	12"X24" VOLUME 1 - INTENSITY PEBBLE	-	INSTALL PLANKS IN STRAIGHT STACKED PATTERN WITH OVERLAP NOT TO EXCEED 33%; 3/16" GROUT LINE; GROUT G-1
FT-14	DALTILE	12"X24" VOLUME 1 - AMPLIFY BLACK - VL70	-	INSTALL PLANKS IN STRAIGHT STACKED PATTERN; 3/16" GROUT LINE; GROUT G-1
WT-5	DALTILE	3"X6" RITTENHOUSE SQUARE - WHITE - 0100	-	INSTALL TILE IN RUNNING BOND PATTERN; 1/8" GROUT LINE; GROUT G-1
WT-7	DALTILE	12"X24" MULTITUDE - ORIGAMI WHITE WAVE - MU16	-	STRAIGHT LAY TILE PATTERN, 1/8" GROUT LINE; GROUT G-4
WT-9	DALTILE	12"X24" VOLUME 1 - REVERB ASH - VL74	-	VERTICAL STRAIGHT STACKED; GROUT G-2; 3/16" GROUT LINE
WT-12	DALTILE	12"X24" VOLUME 1 - SONIC WHITE - VL75	-	VERTICAL STRAIGHT STACKED; GROUT G-5; 3/16" GROUT LINE
WT-13	DALTILE	12"X24" SHOWSCAPE - CURRANT - SH17	-	HORIZONTAL STRAIGHT STACKED; GROUT G-5; 3/16" GROUT LINE
WT-14	DALTILE	3"X6" COLOR WHEEL COLLECTION - COBALT BLUE - DM14	-	HORIZONTAL STRAIGHT STACKED; GROUT G-5; 3/16" GROUT LINE
WALL CLADDING				
FRP-1	MARLITE	P100 WHITE	WHITE	
WALL COVERING				
WC-8	--	COOLER WALL COVERINGS - BUBBLES	-	MANUFACTURER, PRODUCT LINE, PROVIDED BY RACETRAC; FLAME SPREAD AND SMOKE DEVELOPMENT TO MEET 'CLASS A'
WC-9	--	BEER/WINE GRAPHIC WALL COVERING	-	MANUFACTURER, PRODUCT LINE, PROVIDED BY RACETRAC; FLAME SPREAD AND SMOKE DEVELOPMENT TO MEET 'CLASS A'
WC-10	--	WOODGRAIN GRAPHIC WALL COVERING	-	MANUFACTURER, PRODUCT LINE, PROVIDED BY RACETRAC; FLAME SPREAD AND SMOKE DEVELOPMENT TO MEET 'CLASS A'
WC-14	--	SEATING AREA GRAPHIC WALL COVERING	-	MANUFACTURER, PRODUCT LINE, PROVIDED BY RACETRAC; FLAME SPREAD AND SMOKE DEVELOPMENT TO MEET 'CLASS A'
WC-15	--	LAMINATE	WAREHOUSE OAK	BY MILLWORK
WC-18	--	BAR SEATING AREA WALL COVERING	-	MANUFACTURER, PRODUCT LINE, PROVIDED BY RACETRAC; FLAME SPREAD AND SMOKE DEVELOPMENT TO MEET 'CLASS A'
WINDOW FILM				
WF-1	--	WINDOW FILM; 3M PRESTIGE 70 SOLAR FILM	-	SEE A600 FOR WINDOW FILM LOCATIONS
WF-2	--	NCS CUSTOM COLOR - MATCH VINYL FILM TO PMS 485 FOR 1ST SURFACE APPLICATION	-	SEE A600 FOR WINDOW FILM LOCATIONS
FLASHING/WEEPS				
FL-1	-	STAINLESS STEEL THROUGH WALL FLASHING	COLOR TO MATCH BR-1	INSTALL AT ALL THROUGH WALL FLASHING LOCATIONS AND UNLESS NOTED OTHERWISE
FL-2	-	ANODIZED ALUMINUM SILL FLASHING AND TRIM	ANODIZED BRONZE TO MATCH STOREFRONT	INSTALL AT ALL WINDOW SILL S AND LOCATIONS ADJACENT TO ACM PANELS
WP-1	HOHMANN AND BARNARD, INC.	QV- QUADRO VENT	CLEAR	1/4" WIDTH, SEE SHEET C100. USE FOR EXTERIOR BRICK MORTAR
EXTERIOR SHEATHING				
ES-1	GEORGIA-PACIFIC GYPSUM.	5/8" DENSGLOSS EXTERIOR SHEATHING		SCREW SIZE TO MATCH MANUFACTURER SPECIFICATIONS: # 6 x 1-1/4" BUGLE HEAD SCREW
DENSGLOSS SHEATHING ATTACHMENT CHART	WIND SPEED (MPH)	SCREWS (IN/O.C.)	NOTES: PROJECTS MUST ADHERE TO THE FOLLOWING REQUIREMENTS: 1. 5/8" THICK DENSGLOSS MINIMUM. 2. 18 GAUGE STUD (MIN). 3. 16" O.C. STUD SPACING. 4. SCREWS DETERMINED BY MANUFACTURER. 5. SEE BUILDING WIND DESIGN FOR WIND SPEED. 6. WIND SPEED DETERMINED	
	115-169	8		
	170-215	6		
ES-2		5/8" EXT. GRADE CDX PLYWOOD SHEATHING: #10 TEKs SCREW @ 6" O.C.		
MASONRY TIES				
MT-1	HOHMANN & BARNARD, INC.	HB-213 ADJUSTABLE VENEER ANCHOR		BRICK TO STUD
MT-2	HOHMANN & BARNARD, INC.	#170-2X LOX-ALL ADJUSTABLE TRUSS EYE-WIRE LADDER REINFORCEMENT		BRICK TO CMU
MT-3	HECKMAN	POS-I-TIE VENEER ANCHOR		CULTURED STONE VENEER ANCHOR ORIENTED VERTICALLY.
BUILDING INSULATION - BASIS OF DESIGN				
INS-1	JOHNS MANSVILLE	ROOF INSULATION - RIGID INSULATION R-30 FLAME SPREAD 25 OR LESS, SMOKE DEVELOPED INDEX 0-450		
INS-2	JOHNS MANSVILLE	EXTERIOR WALL INSULATION - BATT INS. R-19 FLAME SPREAD 25 OR LESS		
WEATHER BARRIER				
WB-1	STO	STO GUARD GOLD COAT VAPOR PERMEABLE FLUID-APPLIED WATER BARRIER MEMBRANE WITH PVC STARTER STRIP/WEEP AND METAL FLASHING AS RECOMMENDED BY MANUFACTURER		
GROUT				
G-1	MAPEI	ULTRACOLOR HIGH PERFORMANCE GROUT - FA #10 BLACK		FLOORS AND WALLS
G-2	MAPEI	ULTRACOLOR HIGH PERFORMANCE GROUT - FA #49 LIGHT ALMOND		USE WITH WT-9
G-4	MAPEI	ULTRACOLOR HIGH PERFORMANCE GROUT - FA #00 WHITE		YOGURT WALLS
G-5	MAPEI	ULTRACOLORPLUS GROUT - FA #103 COBBLESTONE		BATHROOM WALLS
SEALANT				
SL-1	DOW CORNING	#790 SILICONE SEALANT "LIMESTONE"		
SL-2	TREMCO	SPECTREM #3 LOW-MODULUS SILICONE SEALANT "SANDSTONE"		USE AT EXPANSION JOINTS
SL-3	DOW CORNING	NEUTRAL CURE "CLEAR"		USE AT ALL EIFS PENETRATIONS
SL-6	DOW	DOWSIL GENERAL PURPOSE SILICONE SEALANT "CLEAR"		USE AT MOP SINK

DESIGNER NOTE: PROVIDE WALK-OFF MAT IN INDIANA STORES ONLY. REMOVE FOR ALL OTHER REGIONS.

DESIGNER NOTE: FOR LA STORES UPDATE MAIN ROOF INSULATION TO R-20. FOR TN STORES UPDATE MAIN ROOF INSULATION TO R-36. UPDATE WALL SECTIONS AND DETAILS AS NECESSARY

DESIGNER NOTE: CHANGE COLOR OF SEALANT TO MATCH EXTERIOR MATERIAL IF THERE IS A CHANGE TO MATERIAL.

INCORPORATED SPB: 2022-0103

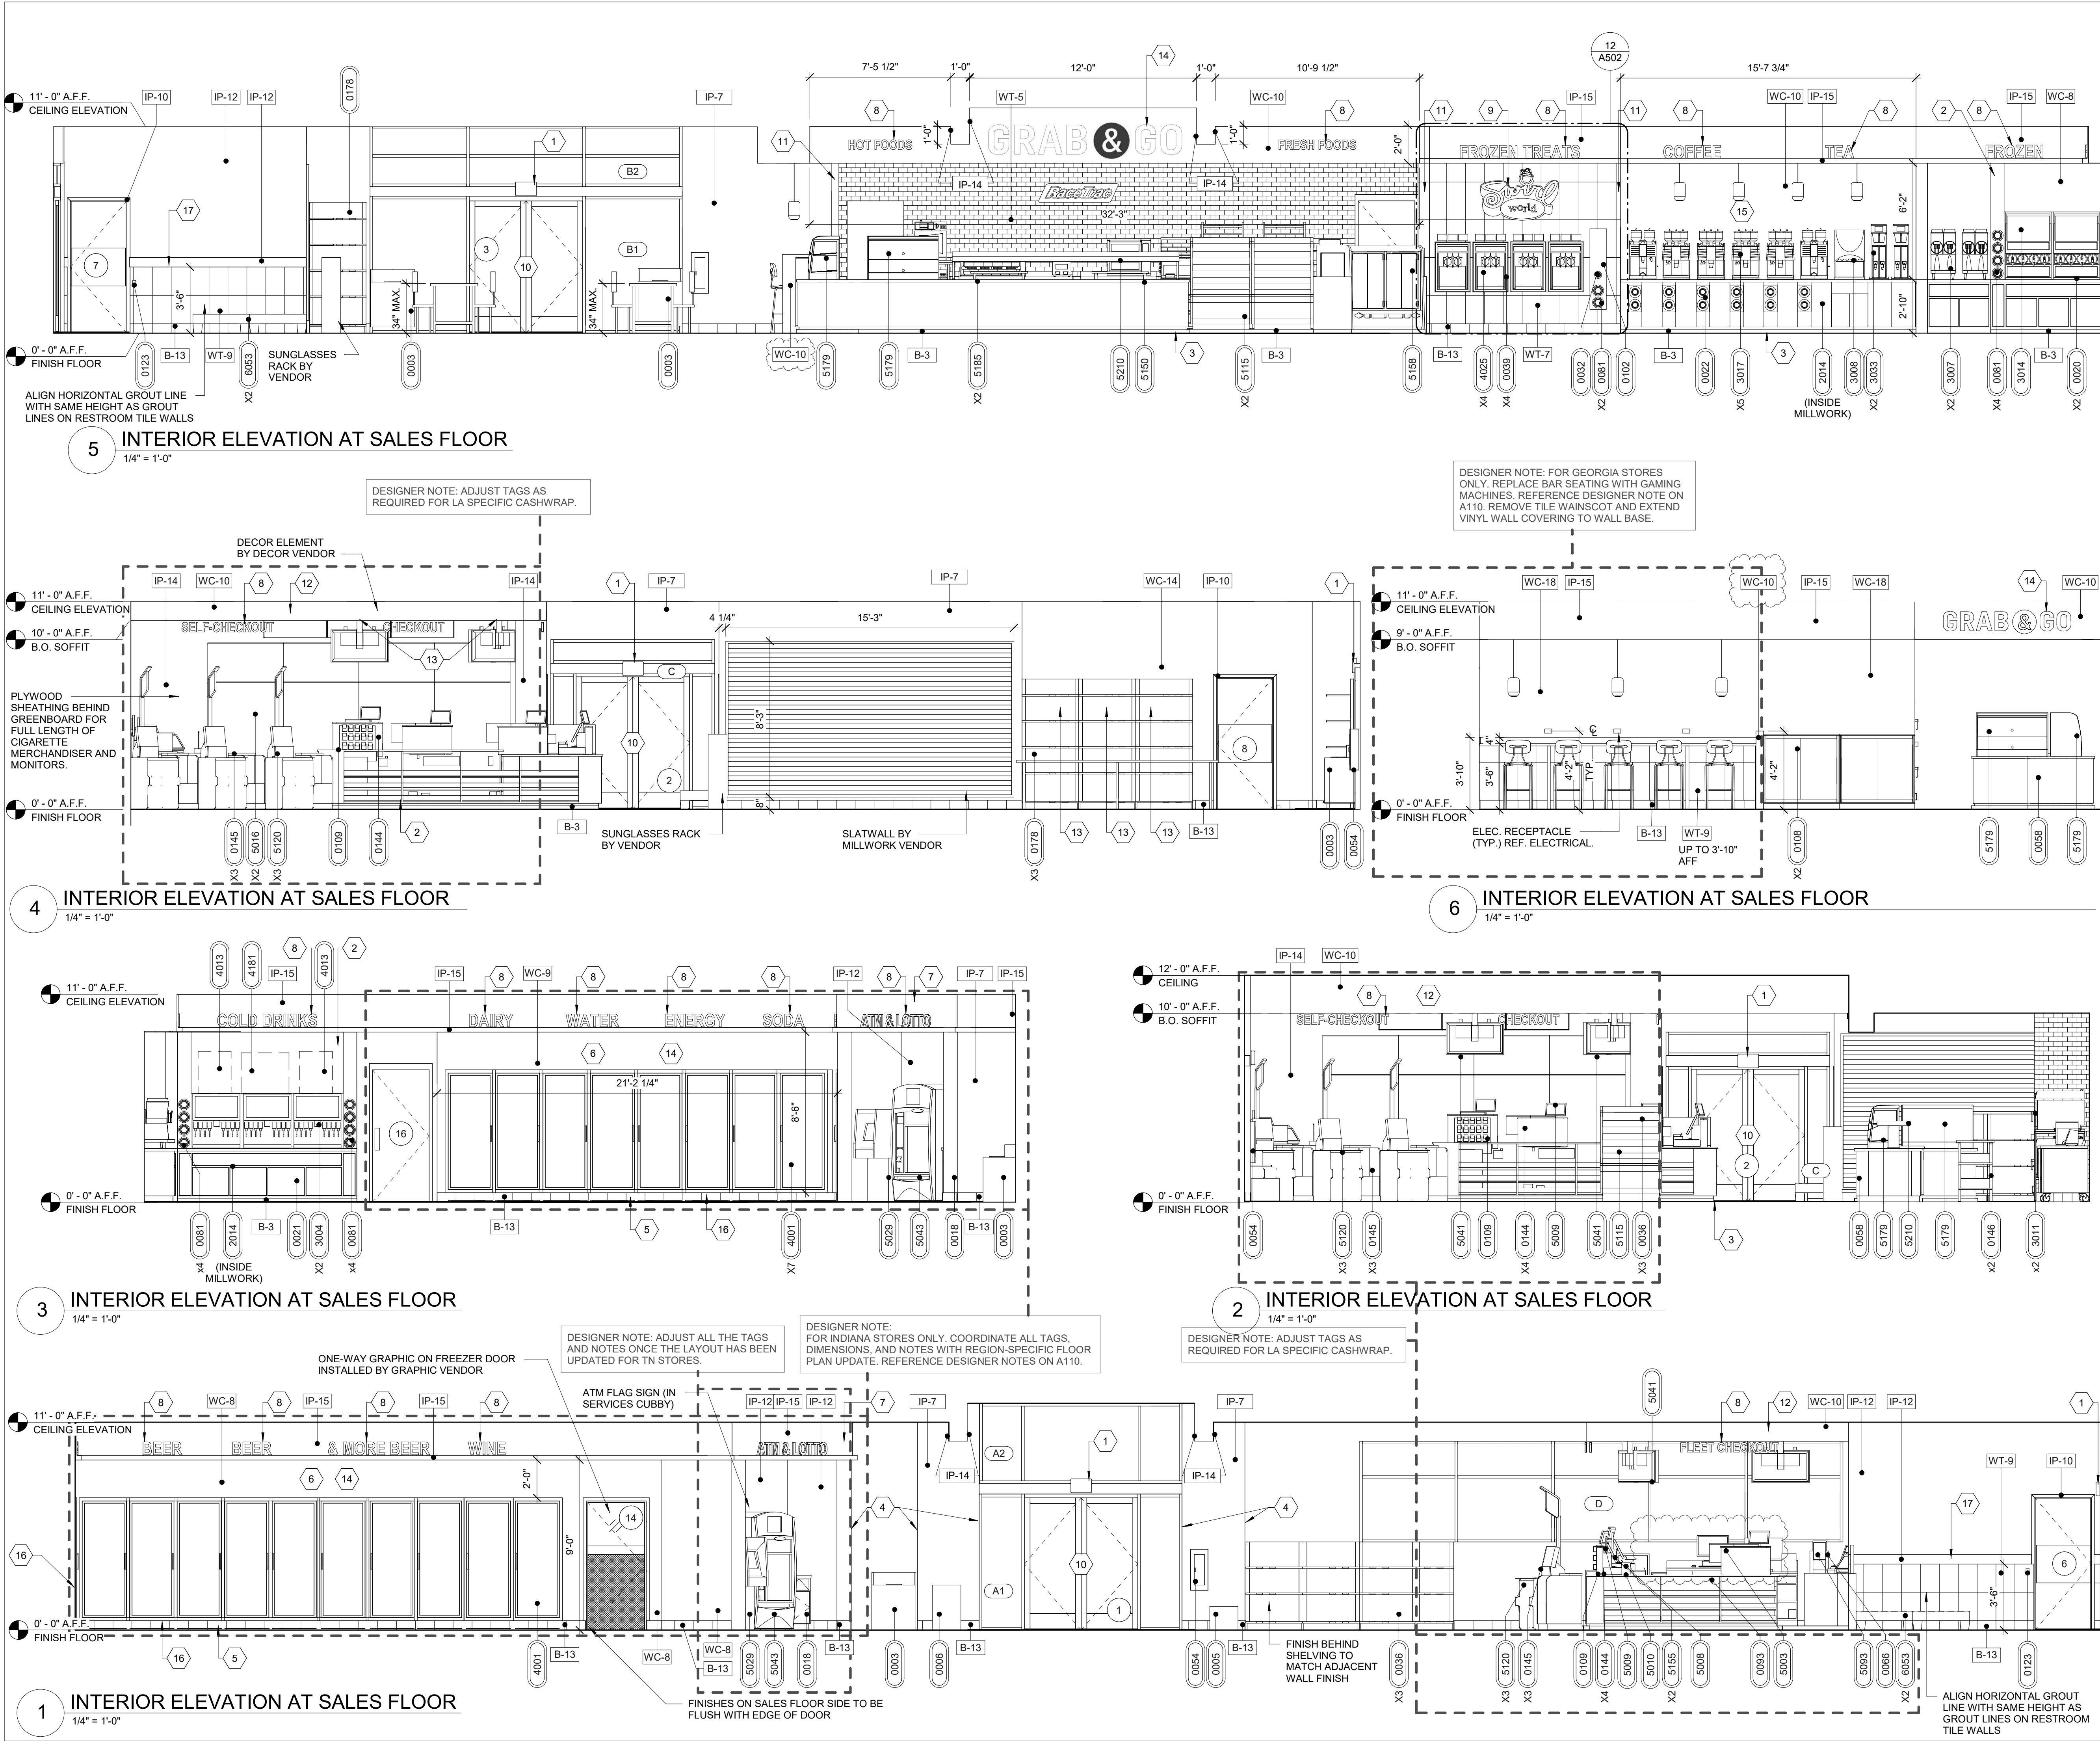

- GENERAL NOTES**
- ALL FINISH FLOOR ELEVATIONS TAKEN FROM TOP OF TILE.
 - COFFEE, FROZEN DRINK DISPENSER AND YOGURT MACHINES TO COMPLY WITH THE REACH RANGES OR 15" LOW & 48" HIGH PER 2010 ADA STANDARDS, SECTION 308.
 - ALL SELF SERVICE STATIONS SHALL BE INSTALLED TO HAVE A MAX. REACH HEIGHT OF 48" AS MEASURED TO THE HIGHEST OPERABLE PART (44" IF HORIZONTAL REACH IS 20"-25").
 - DRINKING FOUNTAINS (2010 ADA SECTION 602): THE SPOUT SHALL BE LOCATED 15" MIN. FROM VERTICAL SUPPORT AND 5" MAX FROM THE FRONT EDGE OF THE UNIT, INCLUDING BUMPERS. THE SPOUT SHALL PROVIDE A FLOW OF WATER 4" HIGH MIN AND SHALL BE LOCATED 5" MAX FROM THE FRONT OF THE UNIT, WHERE SPOUTS ARE LOCATED LESS THAN 3" OF THE FRONT OF THE UNIT, THE ANGLE OF THE WATER STREAM SHALL BE 30 DEGREES MAX. (MEASURED HORIZONTALLY FROM THE FACE OF THE UNIT, WHERE SPOUTS ARE LOCATED BETWEEN 3" AND 5" MAX. FROM THE FRONT OF THE UNIT, THE ANGLE OF THE WATER STREAM SHALL BE 15 DEGREES MAX.).
 - DRINKING FOUNTAINS (2010 ADA SECTION 602); DRINKING FOUNTAINS FOR STANDING PERSONS SHALL HAVE A SPOUT HEIGHT OF 36" TO 43" AND SHALL NOT COMPLY WITH ABOVE NOTE.
 - ALL INTERIOR METAL STUDS ARE 3-5/8" U.O.N.
 - ALL GYPSUM BOARD TO BE 5/8" THICK GREENBOARD PREPARED WITH KILZ PRIMER UNLESS NOTED OTHERWISE.
 - PROVIDE DRYWALL FINISH LEVEL 4 WHERE FLAT PAINTS, LIGHT TEXTURES OR WALLCOVERINGS ARE TO BE APPLIED. PRIMER TO BE ROMAN PRO-977; INSTALL EVERYWHERE THAT WALL COVER (WC) IS TO BE INSTALLED.
 - PROVIDE DRYWALL FINISH LEVEL 4 WHERE GLOSS, SEMI-GLOSS, ENAMEL, OR NON-TEXTURED FLAT PAINTS ARE SPECIFIED OR WHERE SEVERE LIGHTING CONDITIONS OCCUR.
 - PROVIDE JOINT SEALANT AND JUNCTURE OF ALL DISSIMILAR MATERIALS.
 - INSTALL GREENBOARD ON OUTSIDE FACES OF WALK-IN COOLERS AND FREEZERS:
- A. LIGHTLY SAND SURFACE OF COOLER/FREEZER FACES TO INSURE BONDING OF ADHESIVE.
B. ADHESIVE TO BE BOSTIK, ULTRA-SET APPROVED EQUAL.
C. INSTALL GREENBOARD IN FULL BED OF ADHESIVE WITH NOTCHED TROWEL. PROVIDE INSTALLATION IN ACCORDANCE WITH THE ADHESIVE MANUFACTURERS PRINTED INSTRUCTIONS.
- PROVIDE BLOCKING AS REQUIRED FOR ALL WALL MOUNTED FIXTURES AND EQUIPMENT.

- SHEET KEYNOTES**
- EXIT SIGN BY OWNER; COMPLY WITH ADA REQUIREMENTS
 - MILLWORK WALL BY MILLWORK VENDOR. INSTALL 1/4" GYPSUM WALL BOARD ON TOP OF MILLWORK WALL
 - LINE OF MILLWORK; PROVIDE VINYL WALL BASE (B-3) AT ALL MILLWORK AT SALES FLOOR
 - CORNER GUARD; WALLGUARD DEFENDER SERIES 2340 - 8" HEIGHT AND 1" UNDRILLED WITH ADHESIVE
 - PLACE CERAMIC TILE BASE UP TO COOLER DOOR FRAME
 - SHEETROCK ENTIRE FACE OF WALK-IN COOLERS AND FREEZER PANELS; SEE GENERAL NOTE #1
 - BULKHEAD AT 9' A.F.F.; REF RCP
 - MARKETING BY OTHERS
 - SWIRL WORLD SIGN
 - STOREFRONT ENTRY AS SCHEDULED BEYOND W/ TRANSOM AND SIDELIGHTS
 - SCHLUTER CORNER GUARD TO BE FULL HEIGHT OF TILE; REF DETAIL ON INTERIOR ELEVATIONS
 - WOOD SLAT DECOR BY OTHERS
 - PROVIDE BLOCKING FOR COMMERCIAL DISPLAYS PER MANUFACTURER RECOMMENDATIONS
 - VINYL GRAPHICS BY OTHERS
 - HARD WALL W/ AC OR PC PLYWOOD - COVERED BY MILLWORK VENDOR
 - GC TO INSTALL BLACK FLAT .040 BRAKE METAL W/ HEMMED EDGES IN SPACE BETWEEN BOTTOM OF COOLER DOORS, AT TOP OF BASE TILE, AND IN CORNER ADJACENT TO LAST BEER & WINE COOLER DOOR; EXTEND BRAKE METAL FROM TOP OF CERAMIC TILE BASE TO TOP OF COOLER DOOR; GC TO FIELD VERIFY HEIGHT
 - 42" HIGH TILE WAINSCOT BY GC; REF DETAIL ON INTERIOR ELEVATIONS

RaceTrac
COPYRIGHT NOTICE
THESE PLANS ARE SUBJECT TO FEDERAL COPYRIGHT LAWS; ANY USE OF SAME WITHOUT THE EXPRESSED WRITTEN PERMISSION OF RACETRAC INC. IS PROHIBITED. 2021 RACETRAC INC.

DESIGN PROFESSIONALS

ISSUE/REVISION RECORD

DATE	DESCRIPTION
05/13/22	SPB NO. 0104

RaceTrac
RACETRAC INC.
200 GALLERIA PARKWAY SOUTHEAST
SUITE 900
ATLANTA, GEORGIA 30339
(770) 431-7600

PROJECT NAME
ANYTOWN,CITY

CITY
STATE 00000
ADDRESS

RACETRAC STORE NUMBER
#0000

PROTOTYPE SERIES TC
2022 LH MO 0104

PLAN MODIFICATION NOTICE
SPB NO. 0104 DATE 05/13/22

STANDARD PLAN BULLETINS (SPB) MODIFY THE PHOTOTYPE SERIES SET NOTED ABOVE. THE LISTED SPB REPRESENTS THE LATEST MODIFICATION INCORPORATED TO THIS PHOTOTYPE SERIES SET AT ORIGINAL RELEASE. THE ISSUE/REVISION RECORD COLUMN ABOVE LISTS ANY REVISIONS OR SPB INCORPORATED IN THIS SET AFTER THE ORIGINAL RELEASE. CONTACT RACETRAC ENGINEERING AND CONSTRUCTION FOR ANY SUBSEQUENT BULLETINS NOT INCORPORATED HEREIN.

PROFESSIONAL SEAL

PROJECT NUMBER
2022157.03

SHEET TITLE
INTERIOR ELEVATIONS

SHEET NUMBER
A501

INCORPORATED SPB: 2022-0101, 2022-0103

DOOR GENERAL NOTES

1. ALL DOOR GLAZING SHALL BE TEMPERED.
2. REFER TO SHEET A001 FOR ADA AND OTHER CODE REQUIREMENTS.
3. REFER TO DOOR AND GLAZING SPECIFICATIONS FOR ADDITIONAL INFORMATION.
4. DOOR THICKNESS SHALL BE A MINIMUM OF 18 GAUGE MATERIAL.
5. EGRESS DOORS SHALL BE A MINIMUM OF 3'-0" IN WIDTH, 6'-8" IN HEIGHT. (IBC 1008.1.1)
6. DOORS OPEN A MINIMUM OF 90 DEGREES. (IBC 1008.1.1)
7. CLEAR WIDTH OF DOORWAY SHALL BE 32" MINIMUM. (2010 ADA 404.2.3)
8. DOUBLE DOORS - AT LEAST ONE MUST COMPLY WITH THE STATEMENTS ABOVE. (IBC 1008.1.1)
9. BOTTOM 10" OF DOOR SHALL HAVE A SMOOTH, UNINTERRUPTED SURFACE, KICK PLATE. (2010 ADA 404.2.10)
10. VERTICAL CLEARANCE SHALL BE 80" MIN. DOOR CLOSER AND DOOR STOPS SHALL BE PERMITTED TO BE 78" ABOVE FINISHED FLOOR (2010 ADA 307.4)
11. EFFORT TO OPERATE DOORS IS WITHIN PRESSURE ALLOWED.
- A. INTERIOR DOORS - 5 LBS. MAXIMUM PRESSURE TO OPERATE. (2010 ADA 404.2.9)
- B. EXTERIOR DOORS - 15 LBS. MAXIMUM PRESSURE TO OPERATE (2010 ADA 404.2.9)
12. ALL DOORS TO HAVE LEVER HANDLES OR EQUIVALENT MOUNTED NOT MORE THAN 42 INCHES ABOVE FINISHED FLOOR.
13. EXIT/EGRESS DOORS MEET NFPA 101 (502.1.5) LIFE SAFETY AND NFPA FIRE SAFETY REQUIREMENTS.

DESIGNER NOTE:
REVISE REFERENCE FOR FL
PROJECTS. CHANGE BY
SELECTING ANNOTATION GROUP
AND CHANGE TO FL TYPE

RaceTrac

COPYRIGHT NOTICE
THESE PLANS ARE SUBJECT TO FEDERAL
COPYRIGHT LAWS; ANY USE OF SAME
WITHOUT THE EXPRESSED WRITTEN
PERMISSION OF RACETRAC INC. IS
PROHIBITED. 2021 RACETRAC INC.

DESIGN PROFESSIONALS

ISSUE/REVISION RECORD

DATE	DESCRIPTION
05/13/22	SPB NO. 0104

RaceTrac

RACETRAC INC.
200 GALLERIA PARKWAY SOUTEAST
SUITE 900
ATLANTA, GEORGIA 30339
(770) 431-7600

PROJECT NAME

ANYTOWN,CITY

CITY
STATE 00000
ADDRESS

RACETRAC STORE NUMBER

#0000

PROTOTYPE SERIES TC
2022 LH MO 0104

PLAN MODIFICATION NOTICE

SPB NO. 0104 DATE 05/13/22

STANDARD PLAN BULLETINS (SPB) MODIFY THE
PROTOTYPE SERIES SET NOTED ABOVE. THE
LISTED SPB REPRESENTS THE LATEST
MODIFICATION INCORPORATED TO THIS
PROTOTYPE SERIES SET AT ORIGINAL RELEASE.
THE ISSUE/REVISION RECORD COLUMN ABOVE
LISTS ANY REVISIONS OR SPB INCORPORATED INTO
THIS SET AFTER THE ORIGINAL RELEASE.
CONTACT RACETRAC ENGINEERING AND
CONSTRUCTION FOR ANY SUBSEQUENT
BULLETINS NOT INCORPORATED HEREIN.

PROFESSIONAL SEAL

PROJECT NUMBER
2022157.03

SHEET TITLE

DOOR HARDWARE
AND SCHEDULE

SHEET NUMBER


A700

DOOR SCHEDULE

MARK	LOCATION	NUMBER OF LEAVES	DOORS							FRAME							HARDWARE SET	FIRE RATING	COMMENTS
			DOOR TYPE	WIDTH	HEIGHT	DEPTH	MATERIAL	FINISH	MANUFACTURER	MODEL	FRAME TYPE	MATERIAL	FINISH	HEAD	JAMB	SILL			
1	SALES FLOOR	2	A	6'-0"	7'-0"	0'-1 3/4"	GLASS/ALUM	DARK BRONZE ANODIZED	OLD CASTLE	-	STORE FRONT A1/A2	ALUMINUM	DARK BRONZE ANODIZED	15/A701	10/A701	5/A701	1	-	PAIR OF DOORS - MEDIUM STYLE WITH 10" BOTTOM RAIL; SHGC VALUE = 0.27, U-VALUE = 6.0
2	SALES FLOOR	2	A	6'-0"	7'-0"	0'-1 3/4"	GLASS/ALUM	DARK BRONZE ANODIZED	OLD CASTLE	-	STORE FRONT C	ALUMINUM	DARK BRONZE ANODIZED	15/A701	10/A701	5/A701	1	-	PAIR OF DOORS - MEDIUM STYLE WITH 10" BOTTOM RAIL; SHGC VALUE = 0.27, U-VALUE = 6.0
3	SEATING	2	A	6'-0"	7'-0"	0'-1 3/4"	GLASS/ALUM	DARK BRONZE ANODIZED	OLD CASTLE	-	STORE FRONT B1/B2	ALUMINUM	DARK BRONZE ANODIZED	15/A701	10/A701	5/A701	1	-	PAIR OF DOORS - MEDIUM STYLE WITH 10" BOTTOM RAIL; SHGC VALUE = 0.27, U-VALUE = 6.0
4	RECEIVING	2	B	6'-0"	7'-0"	0'-1 3/4"	HOLLOW METAL	EP-1	ASSA ABLOY	-	2	HOLLOW METAL	EP-1	16/A701	17/A701	1/A701	2	-	INSULATED PAIR OF DOORS; R-VALUE = 5.21
5	DRY GOODS RECEIVING	2	B	6'-0"	7'-0"	0'-1 3/4"	HOLLOW METAL	EP-1	ASSA ABLOY	-	2	HOLLOW METAL	EP-1	11/A701	6/A701	1/A701	2	-	INSULATED PAIR OF DOORS; R-VALUE = 5.21
6	WOMEN'S RESTROOM	1	J	3'-0"	7'-0"	0'-1 3/4"	SOLID CORE PARTICLE BOARD	WILSONART GREY 1500-60	VT INDUSTRIES	303H	1	HOLLOW METAL	IP-10	12/A701	7/A701	2/A701	3	-	UNDERCUT DOOR 1", PROVIDE 24"X34". 15 STEEL PUSH PLATE
7	MEN'S RESTROOM	1	J	3'-0"	7'-0"	0'-1 3/4"	SOLID CORE PARTICLE BOARD	WILSONART GREY 1500-60	VT INDUSTRIES	303H	1	HOLLOW METAL	IP-10	12/A701	7/A701	2/A701	3	-	UNDERCUT DOOR 1", PROVIDE 24"X34". 15 STEEL PUSH PLATE
8	MEN'S RESTROOM	1	J	3'-0"	7'-0"	0'-1 3/4"	SOLID CORE PARTICLE BOARD	WILSONART GREY 1500-60	VT INDUSTRIES	303H	1	HOLLOW METAL	IP-10	12/A701	7/A701	2/A701	3	-	UNDERCUT DOOR 1", PROVIDE 24"X34". 15 STEEL PUSH PLATE
9	DATA	2	G	6'-0"	7'-0"	0'-1 3/4"	MDF	IP-10	MILLENNIUM	7902	1	HOLLOW METAL	IP-10	12/A701	7/A701	3/A701	8	-	LOUVERED DOOR
10	ELECTRICAL CLOSET	1	F	12'-0"	8'-8"	0'-2"	STEEL	DARK BRONZE	WAYNE DALTON	823 C	BY MANUF.	HOLLOW METAL	BLACK	14/A701	9/A701	4/A701	BY MANUF.	-	INSULATED DOOR; R-VALUE = 5.21
11	WALK-IN FREEZER	1	D	3'-0"	7'-0"	0'-2"	STEEL	STAINLESS - PT WHITE	REDICO, INC.	#F3066C	BY MANUF.	GALVANIZED STEEL	EMBOSSSED	--	--	--	6	-	DUAL THERMOMETER, HEATED VENT, LIGHT SWITCH. PROVIDE KICK PLATE.
12	WALK-IN COOLER	1	D	3'-0"	7'-0"	0'-2"	STEEL	STAINLESS - PT WHITE	REDICO, INC.	#F3066C	BY MANUF.	GALVANIZED STEEL	EMBOSSSED	--	--	--	6	-	DUAL THERMOMETER, HEATED VENT, LIGHT SWITCH. PROVIDE KICK PLATE.
13	BEVERAGE COOLER	1	D	3'-0"	7'-0"	0'-2"	STEEL	STAINLESS - PT WHITE	REDICO, INC.	#C3066C	BY MANUF.	GALVANIZED STEEL	EMBOSSSED	--	--	--	6	-	DUAL THERMOMETER, HEATED VENT, LIGHT SWITCH. PROVIDE KICK PLATE.
14	BEVERAGE COOLER	1	E	3'-0"	6'-9"	0'-1 3/4"	GLASS/ALUM	STAINLESS - PT WHITE	REDICO, INC.	3300	BY MANUF.	GALVANIZED STEEL	EMBOSSSED	--	--	--	6	-	INTERIOR CYLINDRICAL; PROVIDE 48" DIAMOND KICKPLATE; FINISHES ON SALES FLOOR SIDE TO BE FLUSH WITH EDGE OF DOOR; TOP 1/3 GLASS, BOTTOM 2/3 SOLID
15	FOOD PREP	1	H	3'-0"	7'-0"	0'-1 3/4"	STEEL	STAINLESS	RUBBAIR DOOR	RT-100	BY LOCKNET	WELDED HOLLOW METAL	BLACK	13/A701	8/A701	3/A701	BY MANUF.	-	PROVIDE FLOOR-MOUNTED DOOR STOP ON BOTH SIDES - ROCKWOOD RM850
16	SALES FLOOR	1	H	3'-0"	7'-0"	0'-1 3/4"	STEEL	STAINLESS	RUBBAIR DOOR	RT-100	BY LOCKNET	WELDED HOLLOW METAL	BLACK	13/A701	8/A701	3/A701	BY MANUF.	-	INSULATED DOOR; PROVIDE 18"X12" LOUVERED VENT
17	DUMPSTER STORAGE ROOM	1	C	3'-0"	7'-0"	0'-1 3/4"	HOLLOW METAL	EP-1	-	-	2	HOLLOW METAL	EP-1	20/A701	19/A701	18/A701	7	-	INSULATED DOOR; PROVIDE 30"X12" LOUVERED VENT
18	DUMPSTER STORAGE ROOM	1	C	4'-0"	7'-0"	0'-1 3/4"	HOLLOW METAL	EP-1	-	-	2	HOLLOW METAL	EP-1	20/A701	19/A701	18/A701	7	-	INSULATED DOOR; PROVIDE 30"X12" LOUVERED VENT
19	DUMPSTER STORAGE ROOM	1	F	7'-0"	7'-4"	0'-2"	STEEL	DARK BRONZE	WAYNE DALTON	823 C	BY MANUF.	HOLLOW METAL	BLACK	6/A013	5/A013	2/A013	BY MANUF.	-	INSULATED DOOR; R-VALUE = 5.21

DESIGNER NOTE:
COORDINATE DOOR SCHEDULE WITH
DUMPSTER ENCLOSURE DOORS.
CONFIRM CORRECT DOORS ARE
SHOWN. DOOR SCHEDULE WILL SHOW
DOORS FROM PRIMARY DESIGNER
OPTION.

IF OPTIONS ARE LINKED INTO THE
MODEL BUT NOT USED IN THE PROJECT,
OPEN THE DOOR SCHEDULE AND EDIT
VISIBILITY GRAPHICS. UNDER THE "REVIT
LINKS" TAB, UNCHECK THE LINKS FOR
THE MODELS THAT ARE NOT USED.

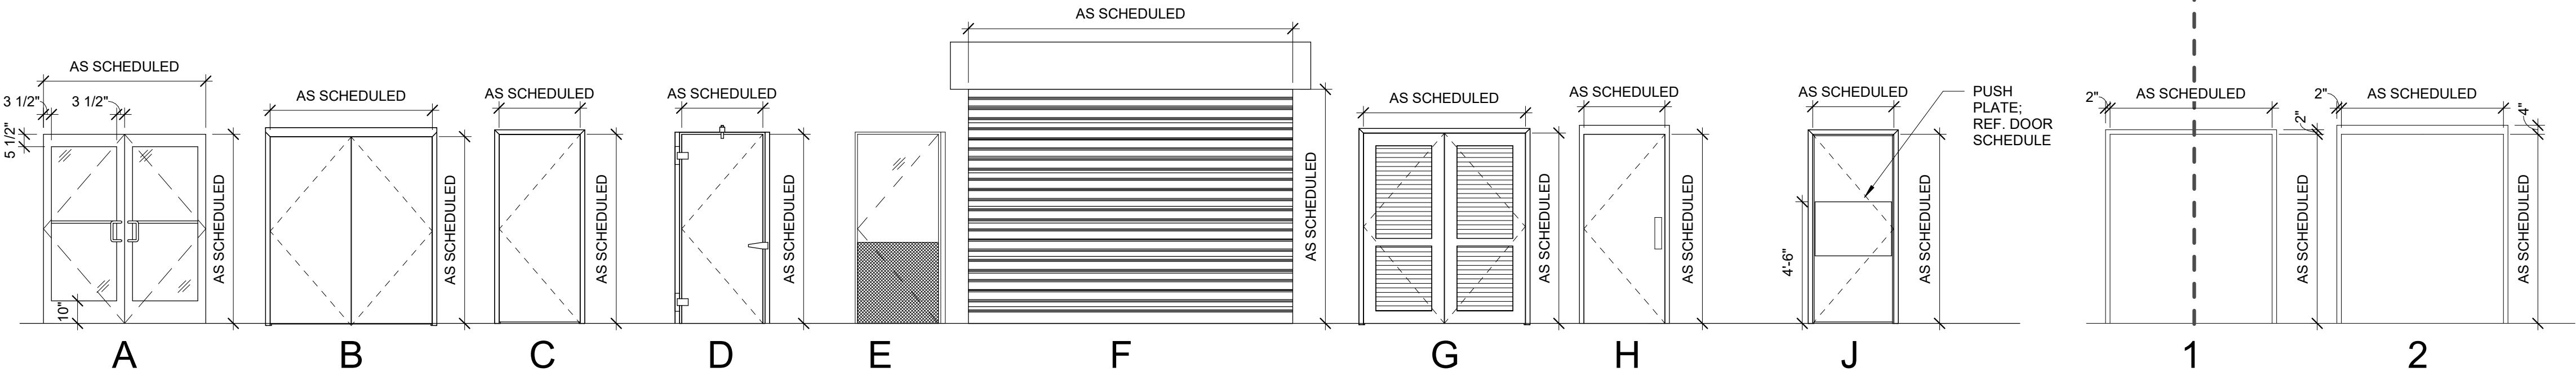

B1 DOOR TYPES
1/4" = 1'-0"

A1 FRAME TYPES
1/4" = 1'-0"

DESIGNER NOTE:
FOR SV AND EX PROJECTS:
ADJUST SET NUMBERING
AFTER SV/EX SETS ARE
ADDED

DOOR HARDWARE

SET 1: DOUBLE ENTRY DOORS

QTY	ITEM	DESCRIPTION	MODEL NUMBER	FINISH
2	CONTINUOUS HINGES	ROTON	ROTON 224HD	313
1	3 POINT LOCK, THRESH. RPD, HEADER BOLT	ADAMS RITE	MS1850-505/4015/4016	313
1	THUMBTURN	ADAMS RITE	CY-3	313
1	PERMANENT KEY CORE (G KEYWAY) BY GC	BEST	#IC6GI-626	613
1	CYLINDER HOUSING SFIC	SCHLAGE	80-133	613
2	CLOSER	LCN	4040 XP	695
2	DROP PLATE	LCN	4040-18PA	695
1	DUST PROOF STRIKE	IVES	DPI	613
2	SETS PUSH PULLS	OBE	PH-20 & PB-21	313
1	THRESHOLD	OBE	TH-43	AL
2	DOOR BOTTOM SEALS	OBE	D118/D120	313

SET 2: RECEIVING

QTY	ITEM	MANUFACTURER	MODEL NUMBER	FINISH
3 PR	STANDARD HINGES	MCKINNEY	MPB91 - 4 1/2" X 4 1/2"	US32D-NRP
1	CYLINDER	LOCKNET	LN2049C SFIC MORTISE CYLINDER	626
1	RIM CYLINDER	LOCKNET	LN2050	-
1	PERMANENT KEY CORE (G KEYWAY) BY GC	BEST	#IC6GI-626	613
1	SURFACE CLOSER	YALE	3501-PA 689	689
2	KICK PLATES	ROCKWOOD	K1050 8"X34"	US32D
2	LOCK PROTECTOR	ROCKWOOD	SD1260 US32D	US32D
1	THRESHOLD	PEMKO	254 72"	-
2	WEATHERSTRIPPING	PEMKO	18062CNB 36"	C
1	WEATHERSTRIPPING	PEMKO	303AV-72"X84"	A
1	MISCELLANEOUS ITEM	PEMKO	PEMKO 346A 76"	A
2	MISCELLANEOUS ITEM	DON-JO	HDCC-3012-626	626
1	FLUSH BOLT	ROCKWOOD	555 12"	626
1	PANIC DEVICE	DETEX	V4003 P 628 94 EB	-

SET 3: RESTROOMS

QTY	ITEM	MANUFACTURER	MODEL NUMBER	FINISH
3	HINGES	ROCKWOOD	MPB79 - 4 1/2" X 4 1/2"	626
1	PUSH PLATE	ROCKWOOD	70 C - 4" X 16"	630
1	PULL PLATE	ROCKWOOD	107 X 70C 4" X 16"	630
1	CLOSER	YALE	1101BF	689
1	KICK PLATE	ROCKWOOD	K1050 - 10" X 34"	630
1	MOP PLATE	ROCKWOOD	K1050 - 6" X 34"	630
1	WALL STOP	ROCKWOOD	409	630
1	THRESHOLD	-	2" WIDE MARBLE TO MATCH LEVEL OF TILE	-
1	SIGN	ROCKWOOD	3" X 6" ADA SIGN	-

SET 6: COOLER/FREEZER

QTY	ITEM	MANUFACTURER	MODEL NUMBER	FINISH
1 PR	HINGES	BY COOLER / FREEZER MANUFACTURER	-	-
1	LOCKSET	BY COOLER / FREEZER MANUFACTURER	-	-
1	CLOSER	BY COOLER / FREEZER MANUFACTURER	-	-
1	KICK PLATE	BY COOLER / FREEZER MANUFACTURER	-	-
1	KEYPAD	SIMPLEX	7106-K-26D-41	-

SET 7: DUMPSTER ENCLOSURE STORAGE

QTY	ITEM	MANUFACTURER	MODEL NUMBER	FINISH
1	CONTINUOUS HINGE	PEMKO	CFM83HD1	628
1	PERMANENT KEY CORE	BY GC; CONFIRM MODEL WITH OWNER	-	626
1	DOOR PULL	ROCKWOOD	107 X 70 C	630
1	OVERHOLD / HOLDER/ STOPS	DONJO	3212	SP28
1	OVERHEAD RAIN DRIP	PEMKO	346 A	-
1	KICK PLATES (INTERIOR)	ROCKWOOD	10"x35" K1050	630
1	KICK PLATES (EXTERIOR)	ROCKWOOD	10"x35" K1050	630
1	THRESHOLD	PEMKO	171A	627
1	SET DOOR SEALS	PEMKO	S88D	627
1	DOOR BOTTOM SEALS	PEMKO	18062CNB	627

SET 8: DATA CLOSET


QTY	ITEM	MANUFACTURER	MODEL NUMBER	FINISH
6	STANDARD HINGE	MCKINNEY	MPB79 4 1/2" X 4 1/2" NRP	US26D
2	FLUSH BOLT	ROCKWOOD	555	US26D
1	LOCKSET	YALE	B-PB 4705LN RHR	626
1	WALL DOOR STOP	ROCKWOOD	409	US32D
1	MISCELLANEOUS ITEM	ROCKWOOD	570	US26D
3	DOOR SILENCER	ROCKWOOD	608	-

DESIGNER NOTE:
FOR LA STORES ONLY.
REMOVE FOR ALL OTHERS.

HARDWARE FINISHES

1. HINGES (EXTERIOR): 630 (US32D) SATIN STAINLESS STEEL.
2. CONTINUOUS HINGES: 313 DARK BRONZE ANODIZED (ALUMINUM DOORS) AND 628 CLEAR ANODIZED (HOLLOW METAL DOORS).
3. HINGES (INTERIOR METAL DOORS): 652 (US26D).
4. LOCKS: 626 (US26D) SATIN CHROME PLATED.
5. EXIT DEVICES WITH BATTERY POWERED ALARMS: 628 (US28).
6. DOOR CLOSER: 689 (POWDER COATED).
7. PUSH PLATES: 630 (US32D) SATIN STAINLESS STEEL.
8. PULL PLATES: 630 (US32D) SATIN STAINLESS STEEL.
9. PROTECTIVE PLATES: 630 (US32D) SATIN STAINLESS STEEL.
10. DOOR STOPS: 630 (US32D) SATIN STAINLESS STEEL OR 626 SATIN CHROME PLATED BRASS/BRONZE.
11. OVERHEAD HOLDERS: SP28 (POWDER COAT).
12. THRESHOLDS: 627 (US27) MILL FINISH ALUMINUM.
13. WEATHERSTRIP: 628 (US28) CLEAR ANODIZED ALUMINUM.

INCORPORATED SPB: 2022-0103

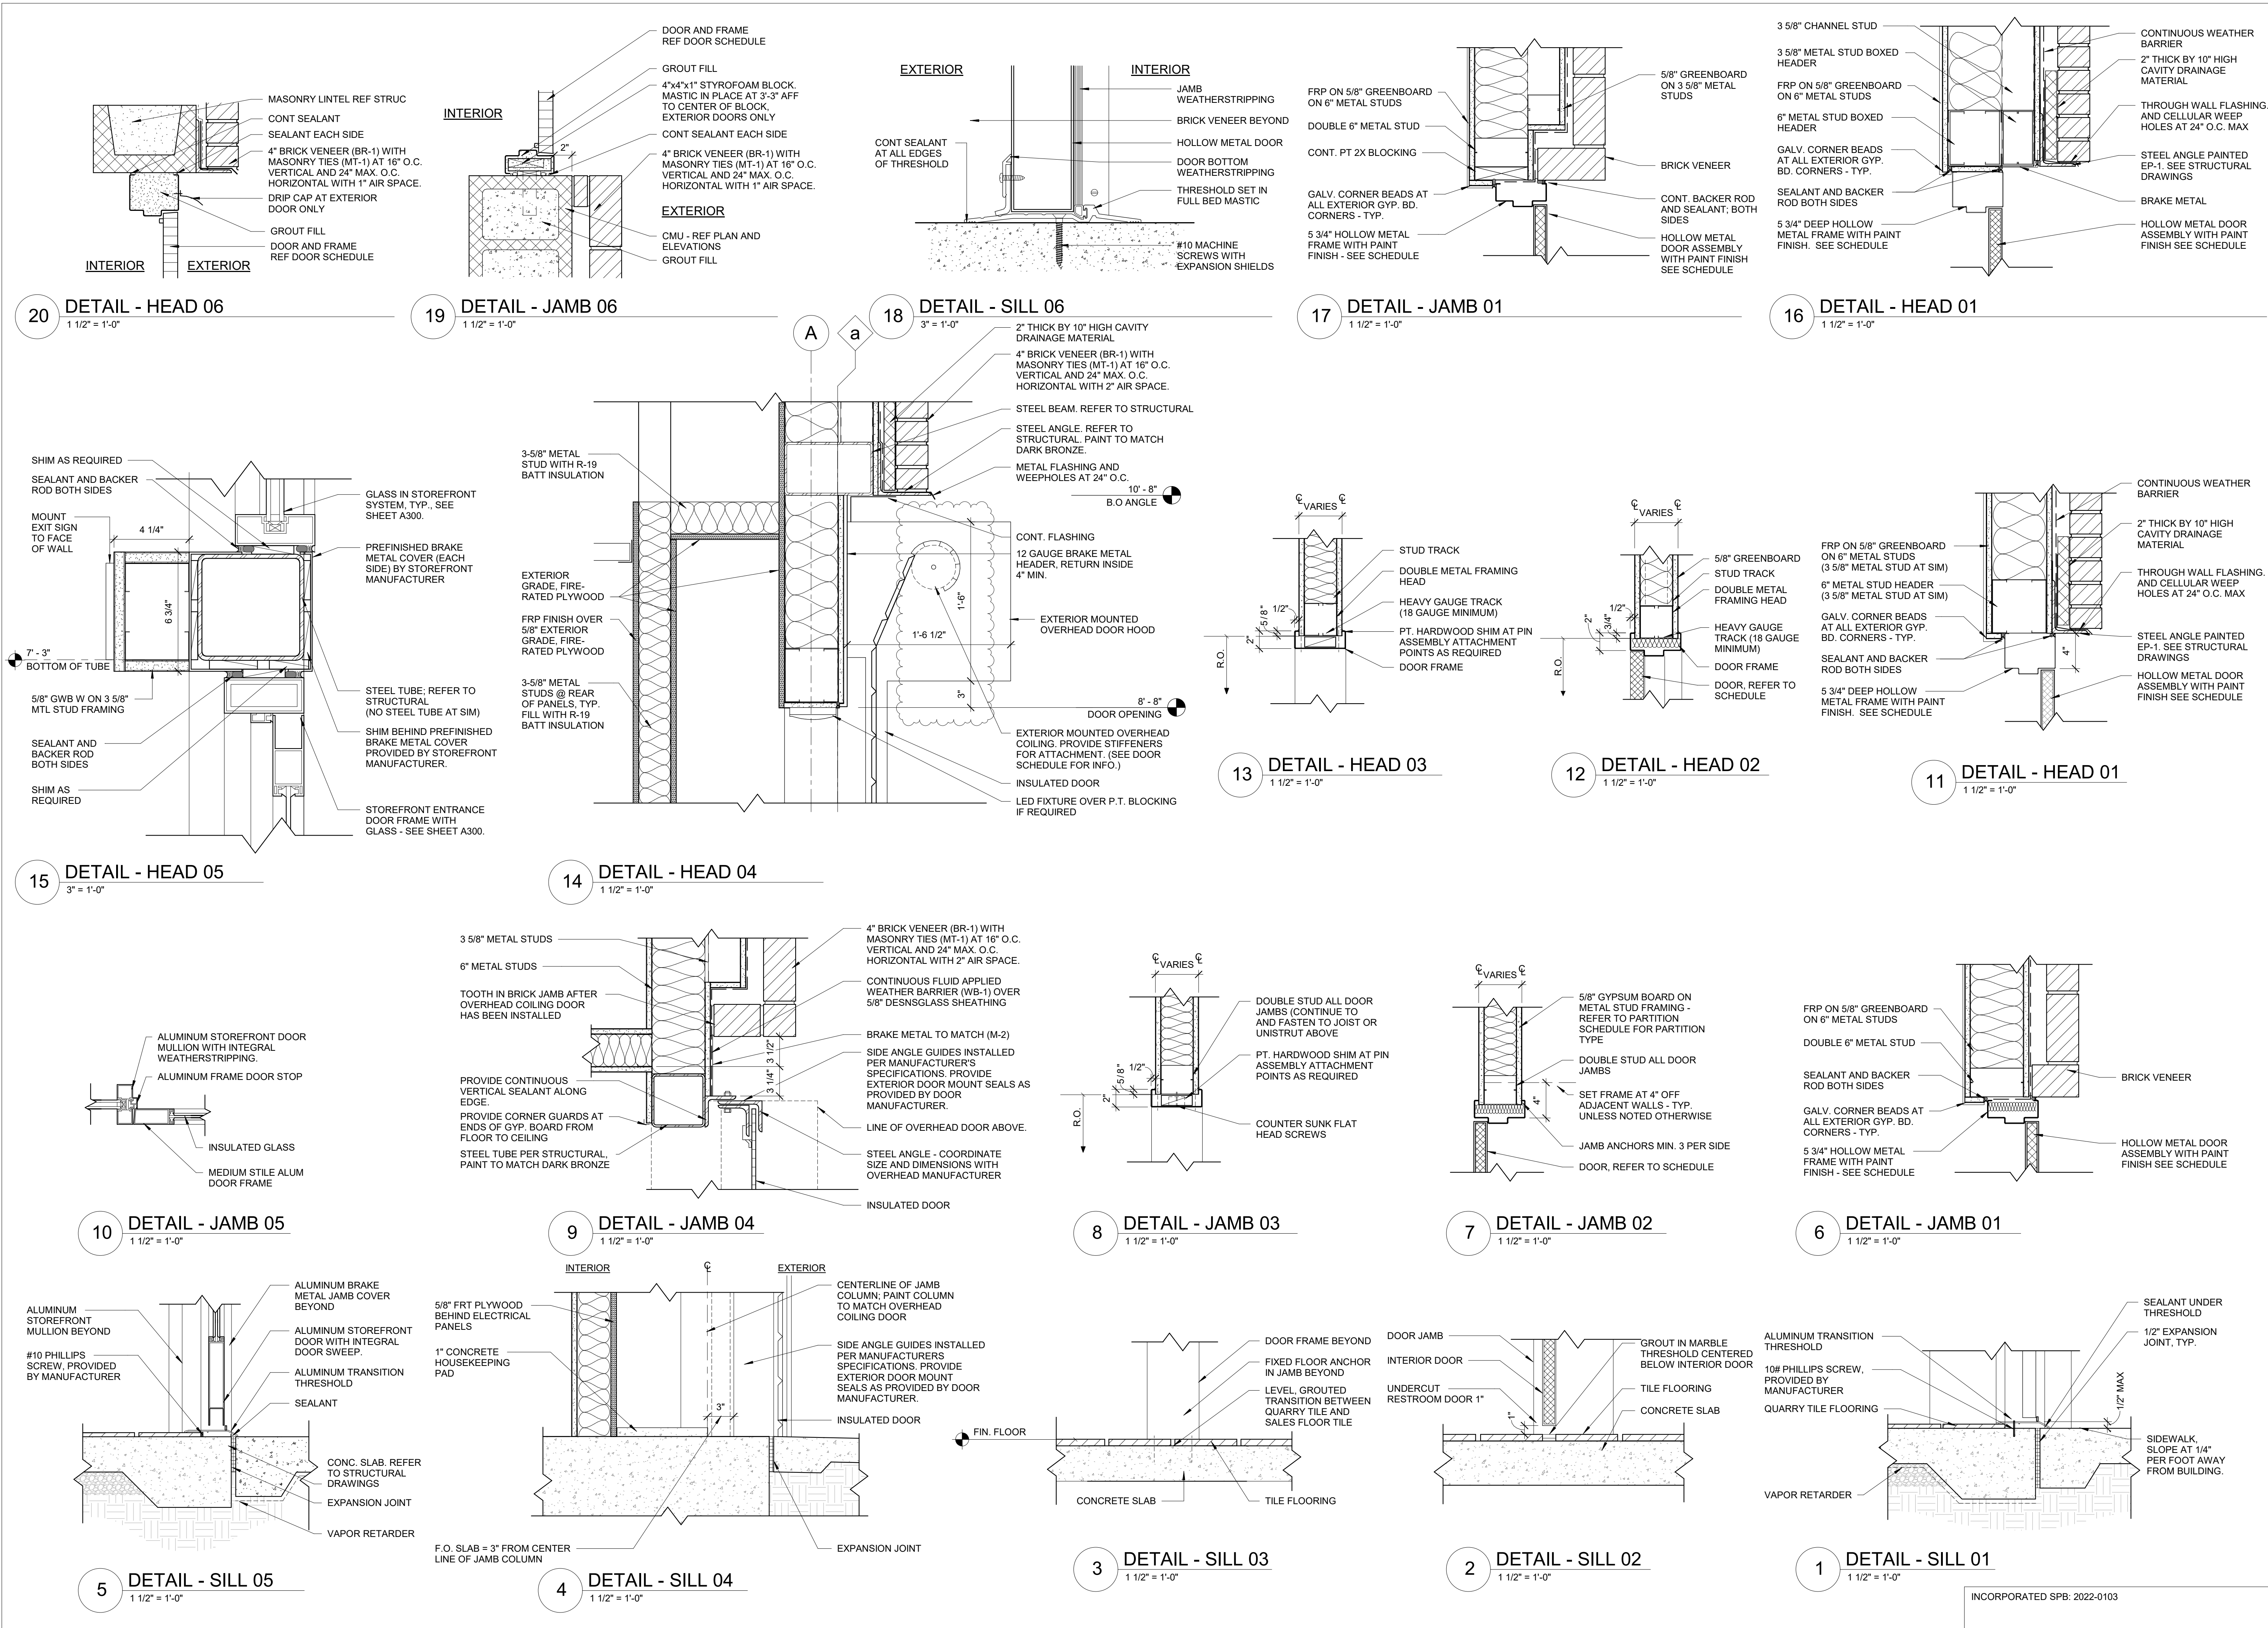

RaceTrac
COPYRIGHT NOTICE
THESE PLANS ARE SUBJECT TO FEDERAL
COPYRIGHT LAWS: ANY USE OF SAME
WITHOUT THE EXPRESSED WRITTEN
PERMISSION OF RACETRAC INC. IS
PROHIBITED. 2021 RACETRAC INC.

DESIGN PROFESSIONALS

ISSUE/REVISION RECORD	
DATE	DESCRIPTION
05/13/22	SPB NO. 0104

RaceTrac
RACETRAC INC.
200 GALLERIA PARKWAY SOUTHEAST
SUITE 900
ATLANTA, GEORGIA 30339
(770) 431-7600

PROJECT NAME
ANYTOWN,CITY

CITY
STATE 00000
ADDRESS

RACETRAC STORE NUMBER
#0000
PROTOTYPE SERIES TC
2022 LH MO 0104
PLAN MODIFICATION NOTICE
SPB NO. 0104 DATE 05/13/22

STANDARD PLAN BULLETINS (SPB) MODIFY THE
PROTOTYPE SERIES SET NOTED ABOVE. THE
LISTED SPB REPRESENTS THE LATEST
MODIFICATION INCORPORATED TO THIS
PROTOTYPE SERIES SET AT ORIGINAL RELEASE.
THE ISSUE/REVISION RECORD COLUMN ABOVE
LISTS ANY REVISIONS OR SPB INCORPORATED IN
THIS SET AFTER THE ORIGINAL RELEASE.
CONTACT RACETRAC ENGINEERING AND
CONSTRUCTION FOR ANY SUBSEQUENT
BULLETINS NOT INCORPORATED HEREIN.

PROFESSIONAL SEAL

PROJECT NUMBER
2022157.03

SHEET TITLE
DOOR DETAILS

SHEET NUMBER
A701

INCORPORATED SPB: 2022-0103